PLAT OF PROPERTY SURVEY

JOHN A. MAURER

PART OF THE NORTHWEST AND SOUTHWEST QUARTERS OF SECTION TWENTY-TWO (22)
TOWNSHIP TWENTY-TWO (22), RANGE EIGHTEEN (18)
FRANKLIN TOWNSHIP, RICHLAND COUNTY, OHIO

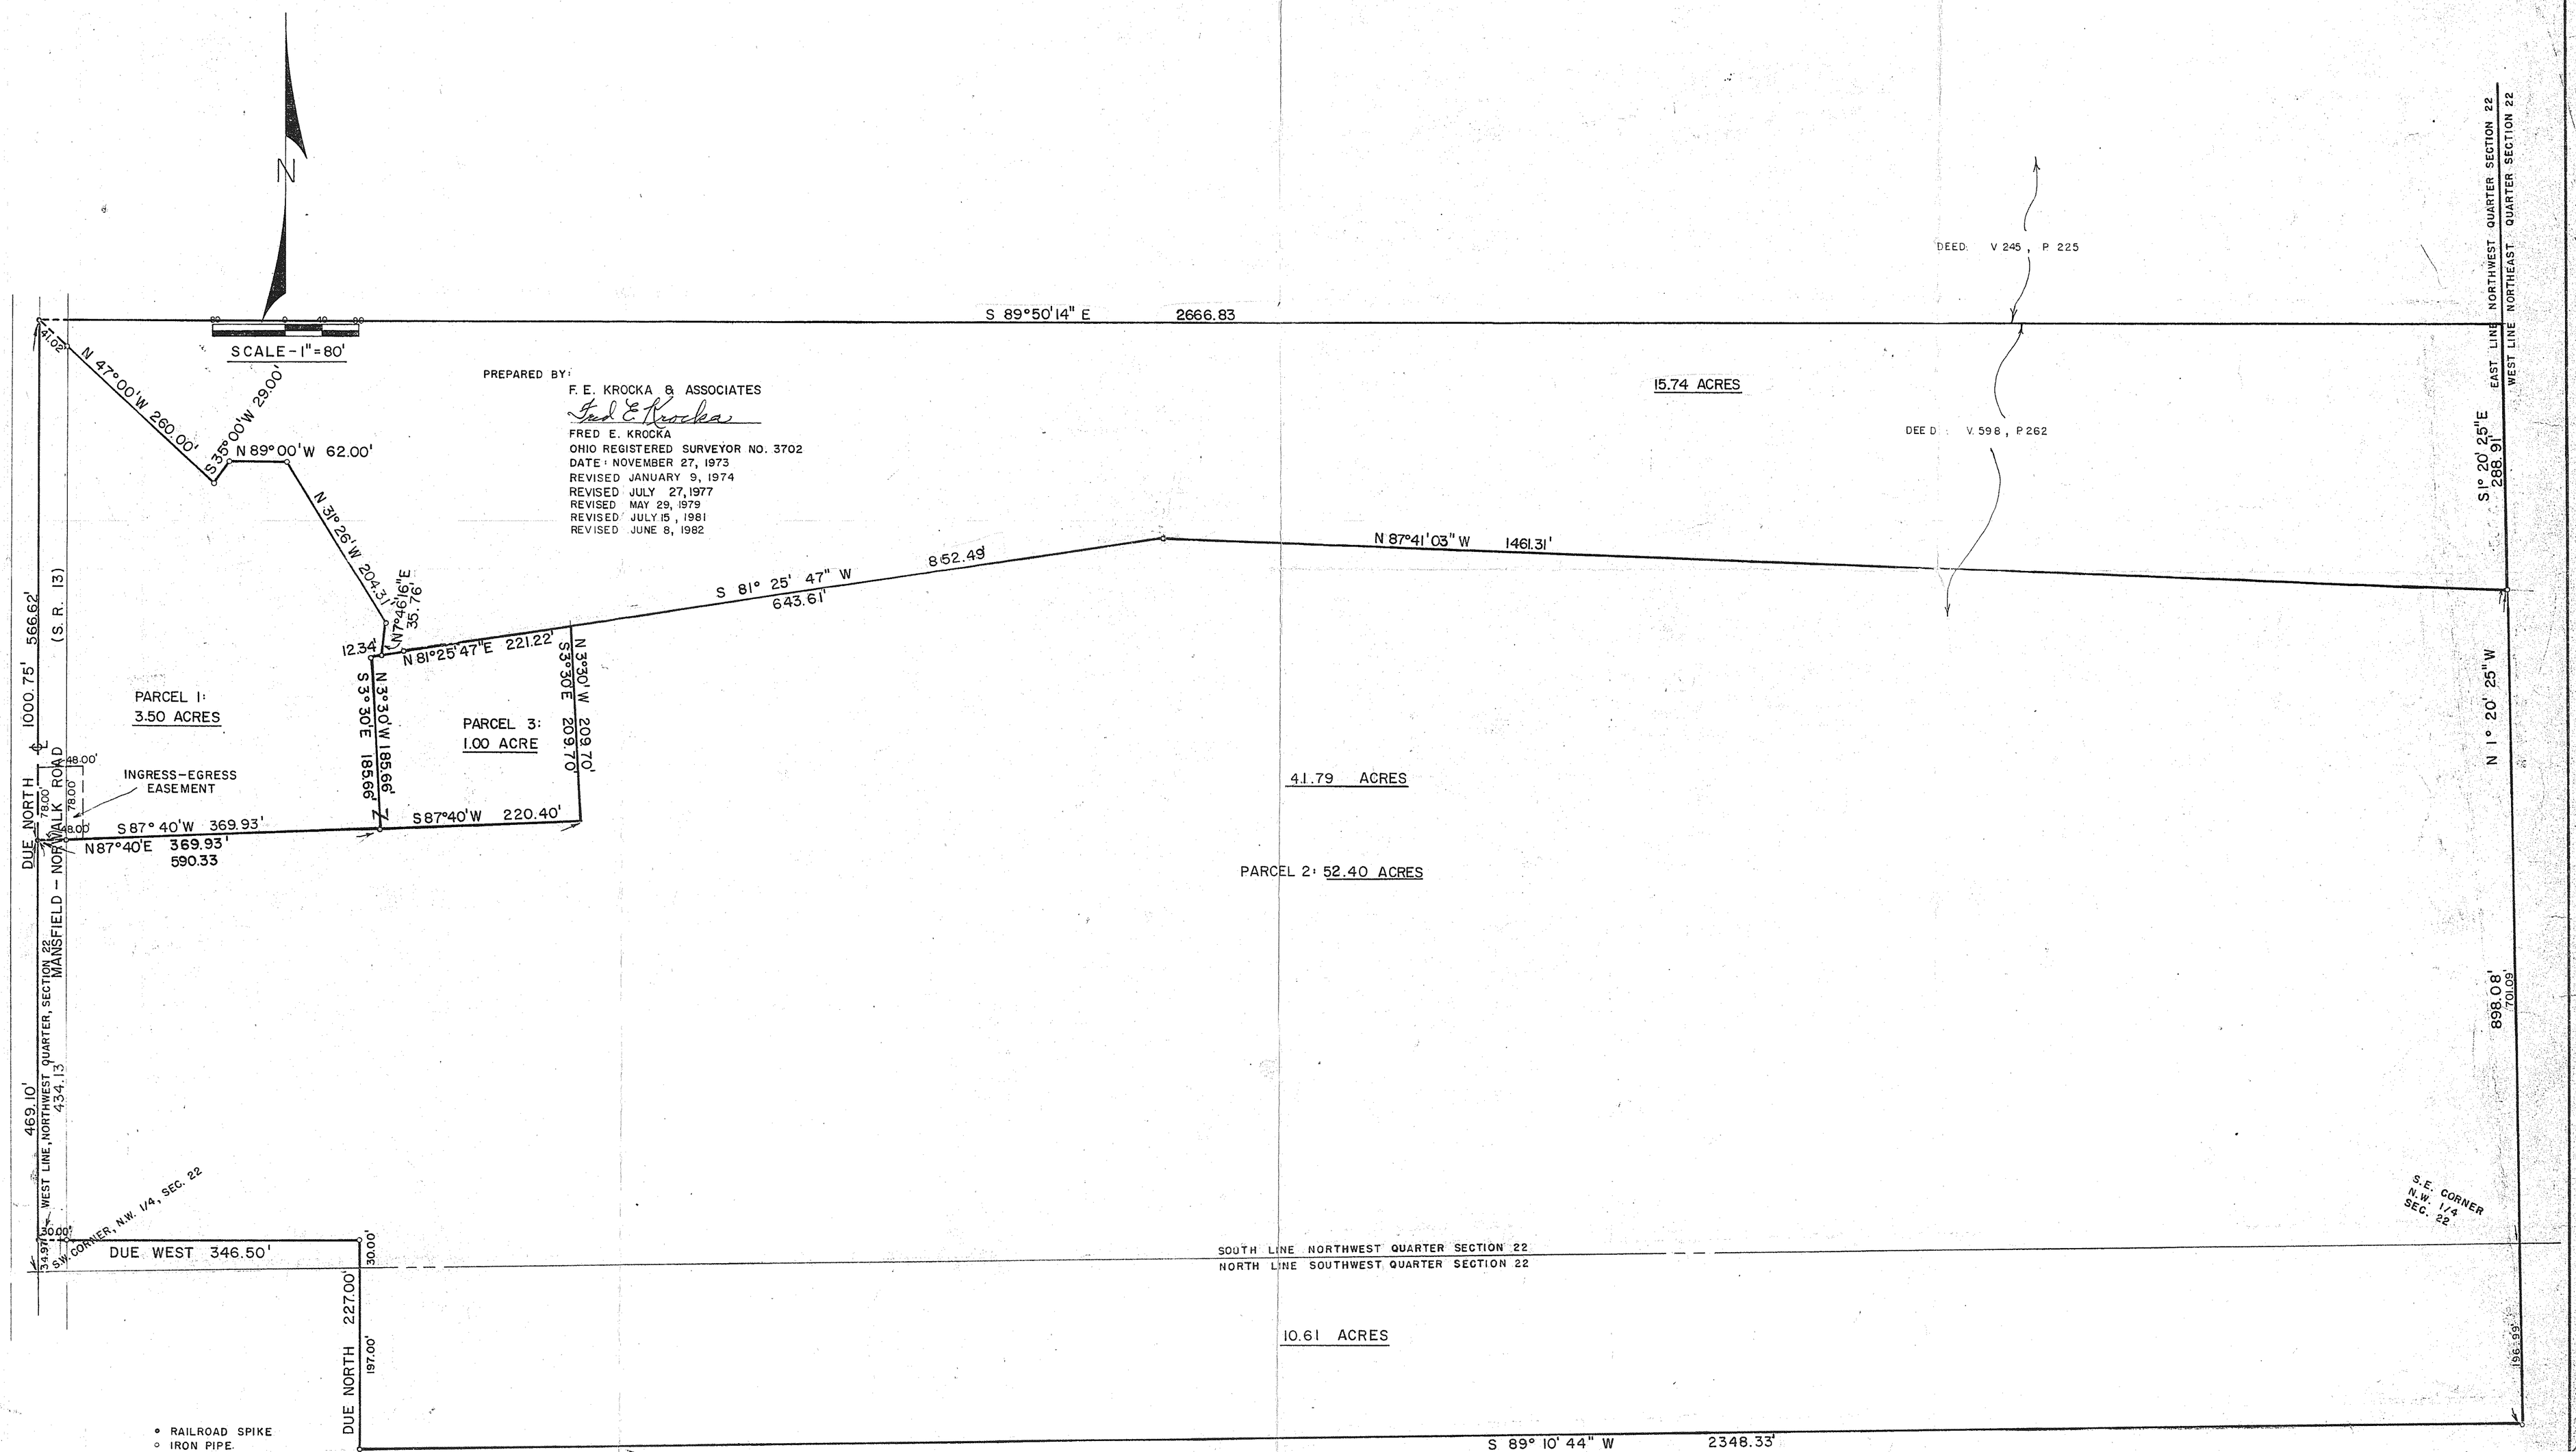

PREPARED BY:
F. E. KROCKA & ASSOCIATES
Fred E. Krocka
FRED E. KROCKA
OHIO REGISTERED SURVEYOR NO. 3702
DATE: NOVEMBER 27, 1973
REVISED JANUARY 9, 1974
REVISED JULY 27, 1977
REVISED MAY 29, 1979
REVISED JULY 15, 1981
REVISED JUNE 8, 1982