PLAT OF BOUNDARY SURVEY

DAVE KEINATH

PART OF THE NORTHWEST QUARTER, SECTION NINE (9)
TOWNSHIP TWENTY-TWO (22), RANGE NINETEEN (19)
JACKSON TOWNSHIP, RICHLAND COUNTY, OHIO
AND PARTS OF OUTLOT 10, CITY OF SHELBY, RICHLAND COUNTY, OHIO

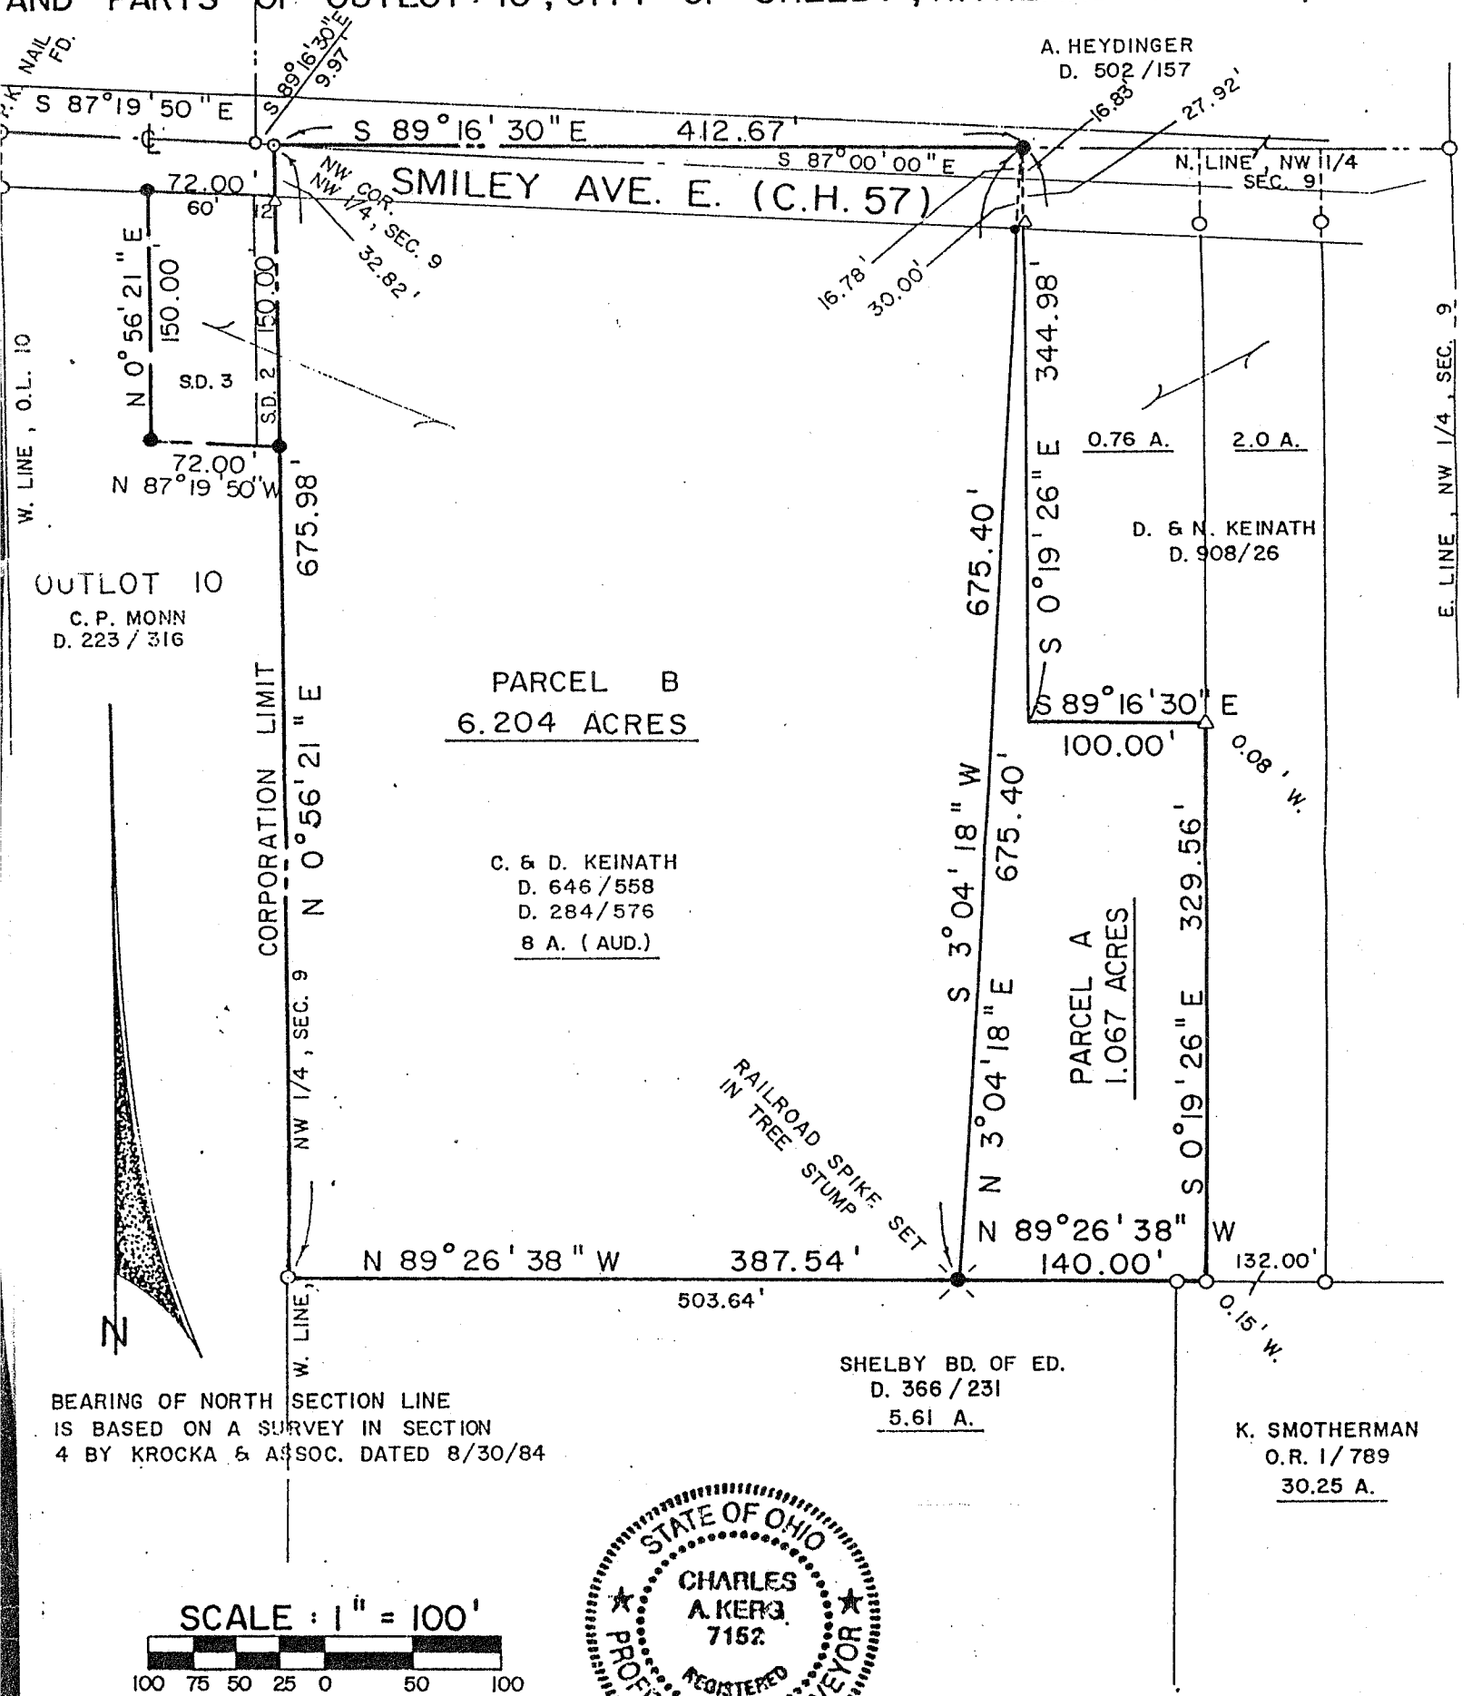

BEARING OF NORTH SECTION LINE IS BASED ON A SURVEY IN SECTION 4 BY KROCKA & ASSOC. DATED 8/30/84

SCALE: 1" = 100'

100 75 50 25 0 50 100

STATE OF OHIO
CHARLES A. KERG
7152
REGISTERED
PROFESSIONAL SURVEYOR

LEGEND

- △ IRON PIN FOUND
- ○ IRON PIPE FOUND
- ● 5/8" IRON PIN FOUND WITH CAP STAMPED "C. KERG, RLS 7152"
- ⊙ SURVEY NAIL SET

PREPARED BY

KERG SURVEYING

Charles A. Kerg

CHARLES A. KERG
REGISTERED OHIO SURVEYOR NO. 7152
DATE: JANUARY 7, 1991