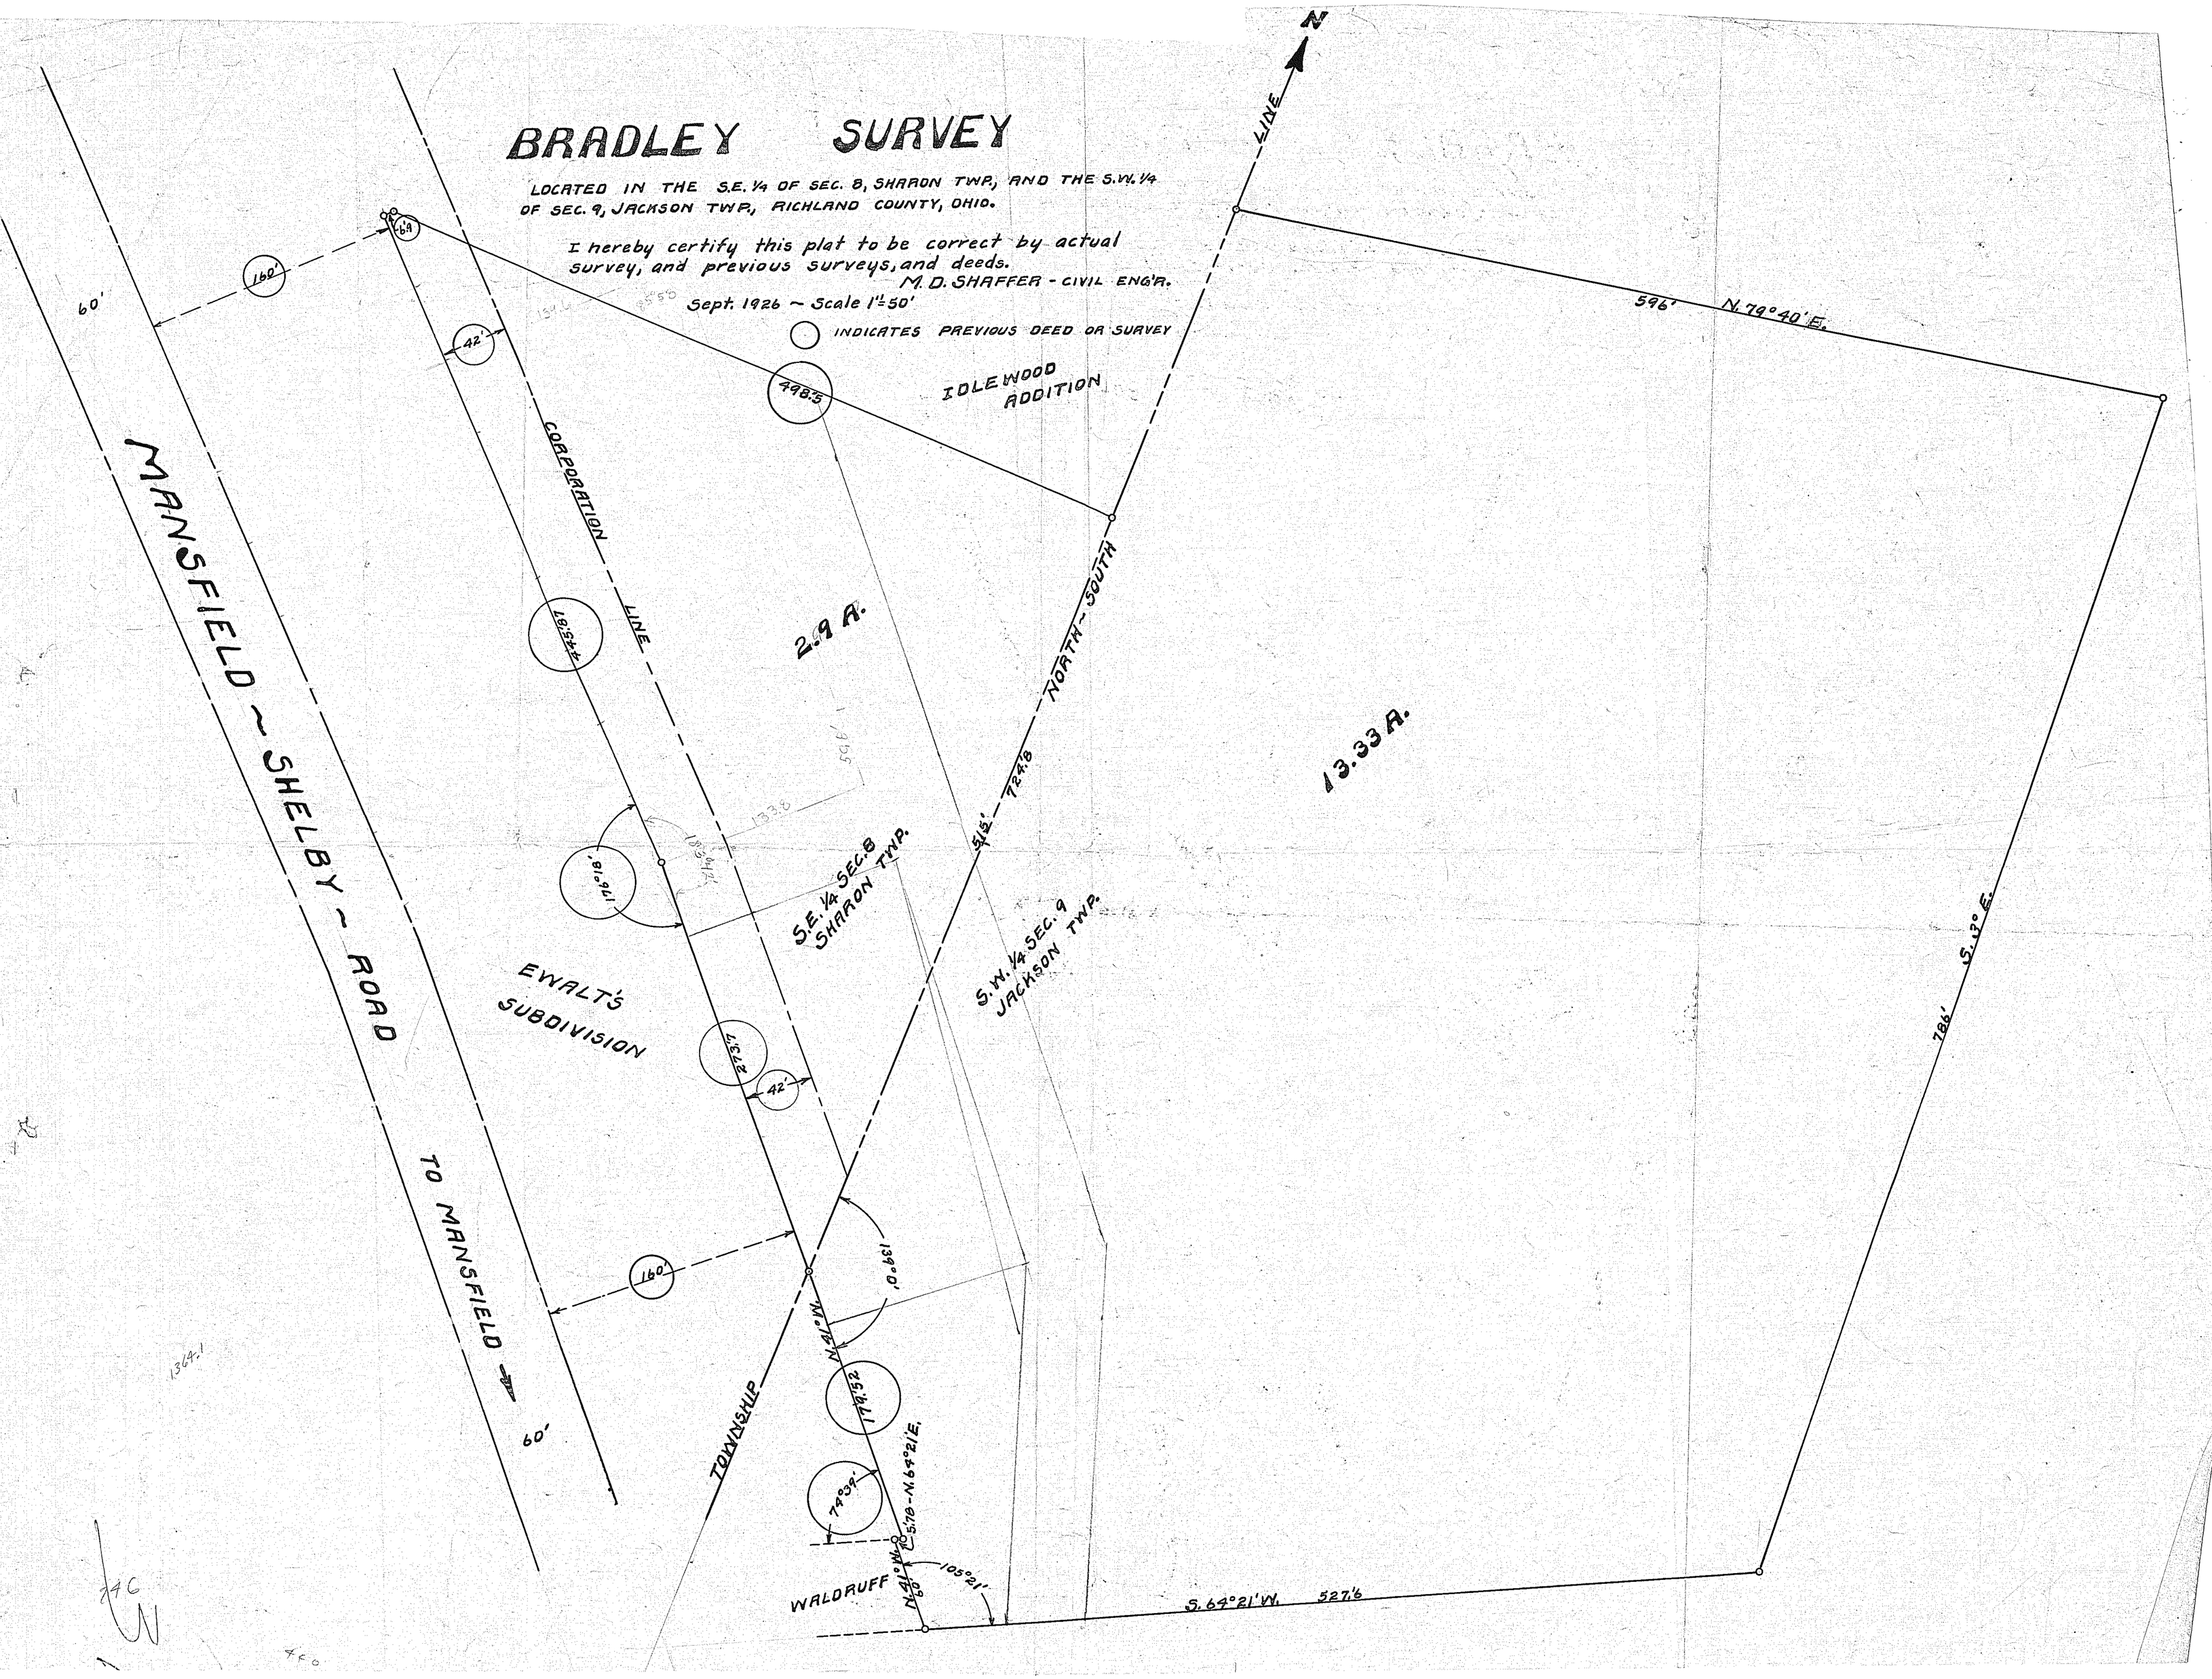
BRADLEY SURVEY
LOCATED IN THE S.E. 1/4 OF SEC. 8, SHARON TWP., AND THE S.W. 1/4 OF SEC. 9, JACKSON TWP., RICHLAND COUNTY, OHIO.
I hereby certify this plat to be correct by actual survey, and previous surveys, and deeds.
M. D. SHAFFER - CIVIL ENG'R.
Sept. 1926 ~ Scale 1"=50'
INDICATES PREVIOUS DEED OR SURVEY
N
LINE
596' N. 79°40' E.
IDLEWOOD ADDITION
498.5
CORPORATION LINE
MANSFIELD ~ SHELBY ~ ROAD
TO MANSFIELD
60'
160'
42'
445.87
2.9 A.
NORTH ~ SOUTH
515' 724.8
13.33 A.
S.E. 1/4 SEC. 8 SHARON TWP.
S.W. 1/4 SEC. 9 JACKSON TWP.
176°18'
EWALT'S SUBDIVISION
273.7
42'
786' S. 3° E.
139°0'
N. 41° W.
160'
TOWNSHIP
179.52
74°39'
S. 78 - N. 64°21' E.
WALDRUFF
N. 41° W.
105°21'
S. 64°21' W. 527.6