PLAT OF PROPERTY SURVEY

RALPH PHILLIPS

PART OF THE NORTHEAST QUARTER OF SECTION TWENTY-SIX (26) TOWNSHIP TWENTY-TWO (22) RANGE NINETEEN (19) JACKSON TOWNSHIP, RICHLAND COUNTY OHIO

PRIOR DEED REFERENCE:
VOL. 842; PG. 595 & 597

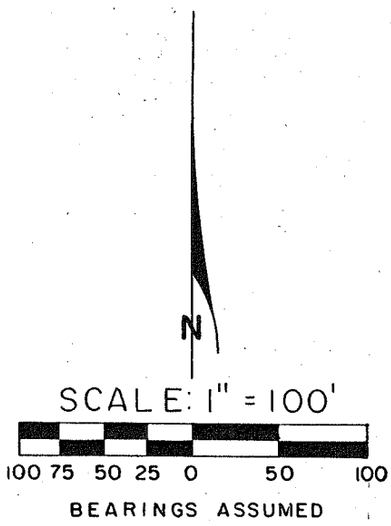

O IRON PIPE

¤ RAILROAD SPIKE

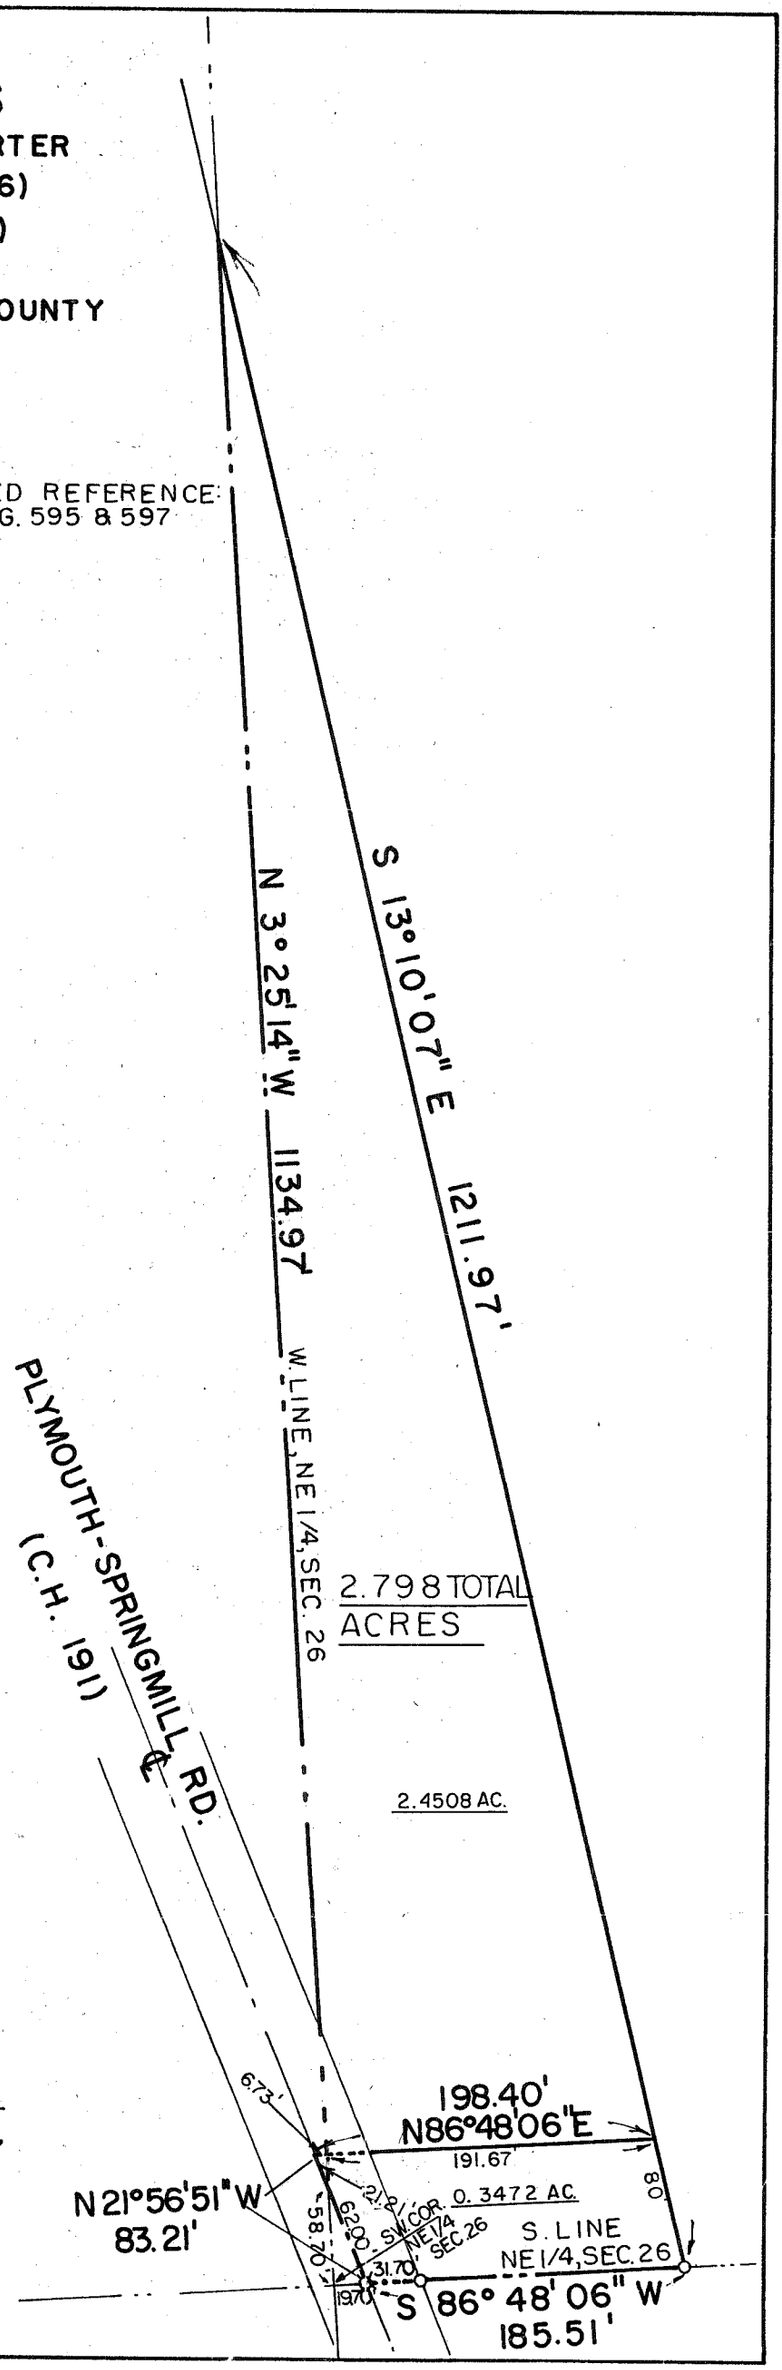

STATE OF OHIO
RAYMOND G. LENCZOWSKI
S-6687
REGISTERED
SURVEYOR

PREPARED BY:
F. E. KROCKA & ASSOCIATES

Raymond G. Lenczowski

RAYMOND G. LENCZOWSKI
OHIO REGISTERED SURVEYOR NO. 6687
DATE: JANUARY 8, 1986
REVISED: OCTOBER 20, 1987