PLAT OF PROPERTY SURVEY

EUGENE & DARYL PAYNE

PART OF THE SOUTHEAST QUARTER OF SECTION TWENTY-SIX (26)

TOWNSHIP TWENTY-TWO (22), RANGE NINETEEN (19)

JACKSON TOWNSHIP, RICHLAND COUNTY, OHIO

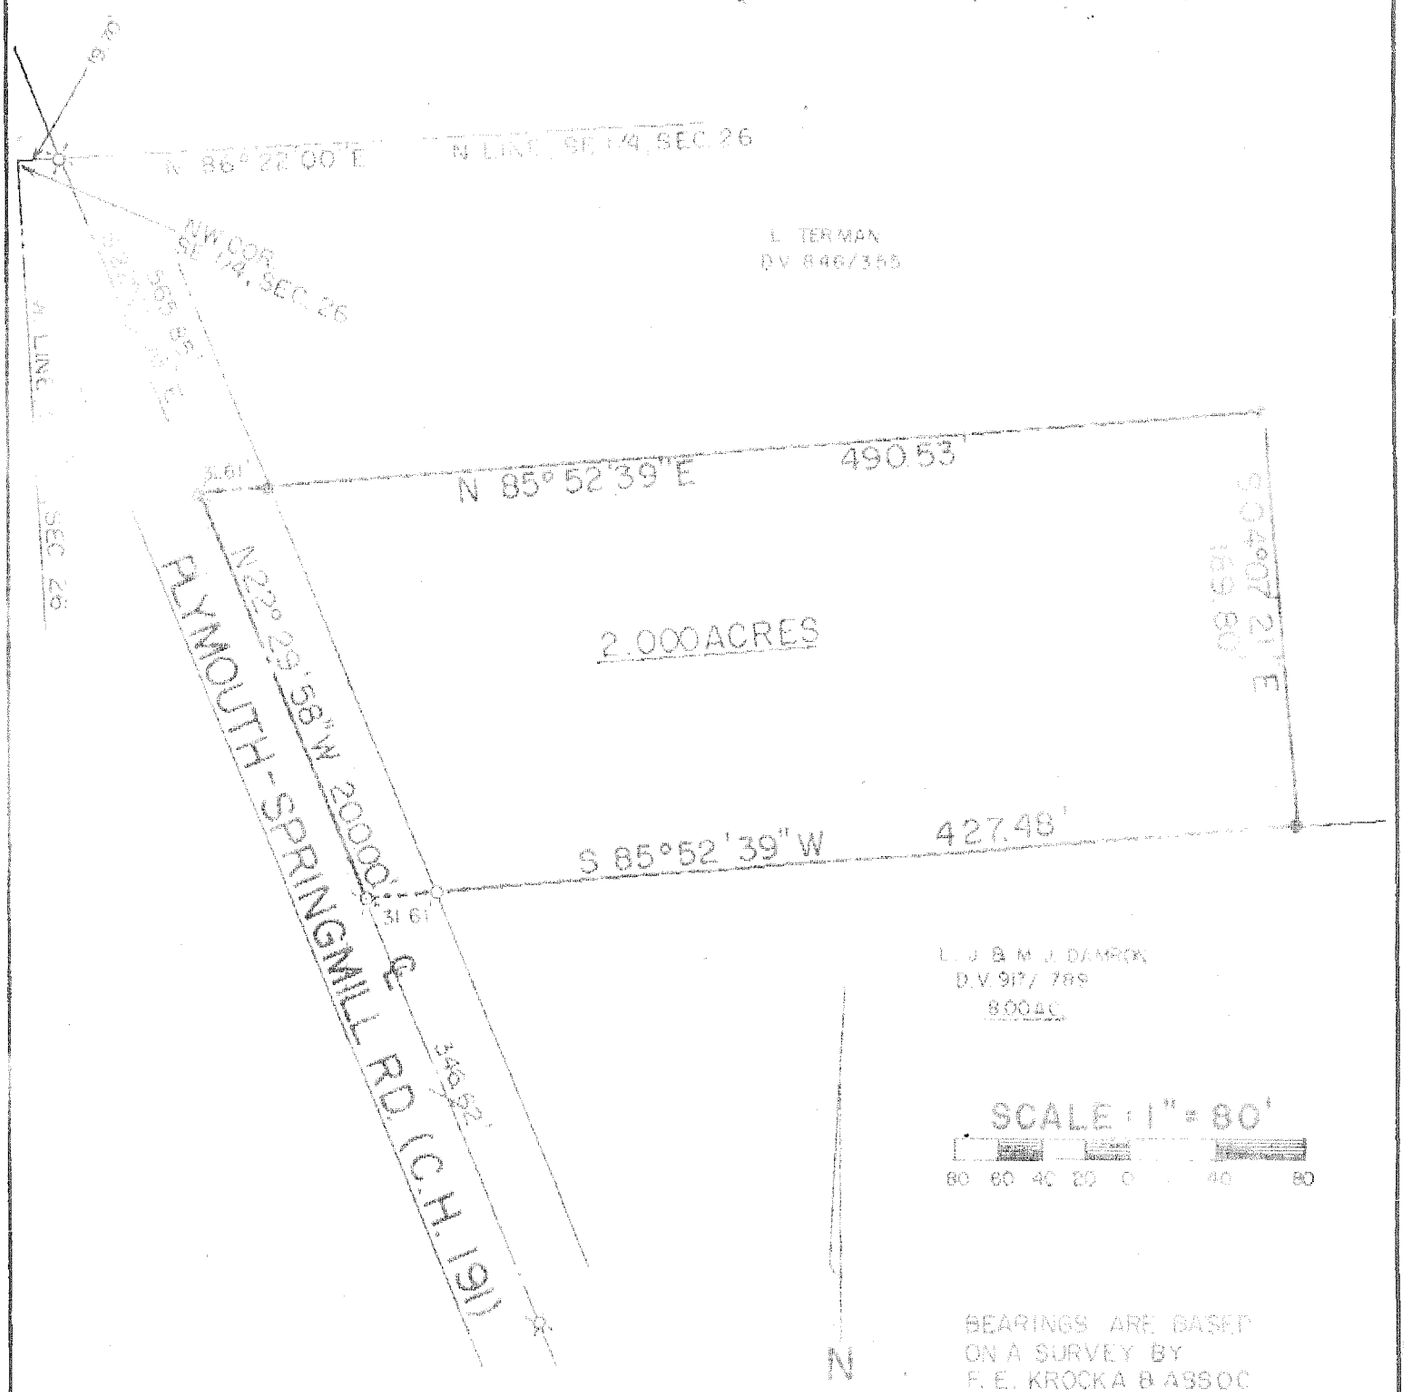

BEARINGS ARE BASED ON A SURVEY BY F. E. KROCKA & ASSOC. DATED JUNE 4, 1984.

STATE OF OHIO
RAYMOND G. LENCZOWSKI
6687
REGISTERED SURVEYOR

LEGEND

- RAILROAD SPIKE FOUND
- RAILROAD SPIKE SET
- IRON PIN FOUND
- 5/8" IRON PIN SET WITH CAP STAMPED "6687, 6991"

PREPARED BY
F. E. KROCKA & ASSOCIATES, INC.

Raymond G. Lenczowski

RAYMOND G. LENCZOWSKI
OHIO REGISTERED SURVEYOR NO. 6687
DATE: MARCH 27, 1990