FROM: C. F. ROLLINS, JR & ASSOC.

TO: Eugene G. Patton and Barbara L. Patton

SUBJECT: PLAT OF SURVEY SOUTHEAST QUARTER SECTION 26, TOWNSHIP 22, RANGE 19, JACKSON TOWNSHIP, RICHLAND COUNTY

DATE: 13 MAY 1971

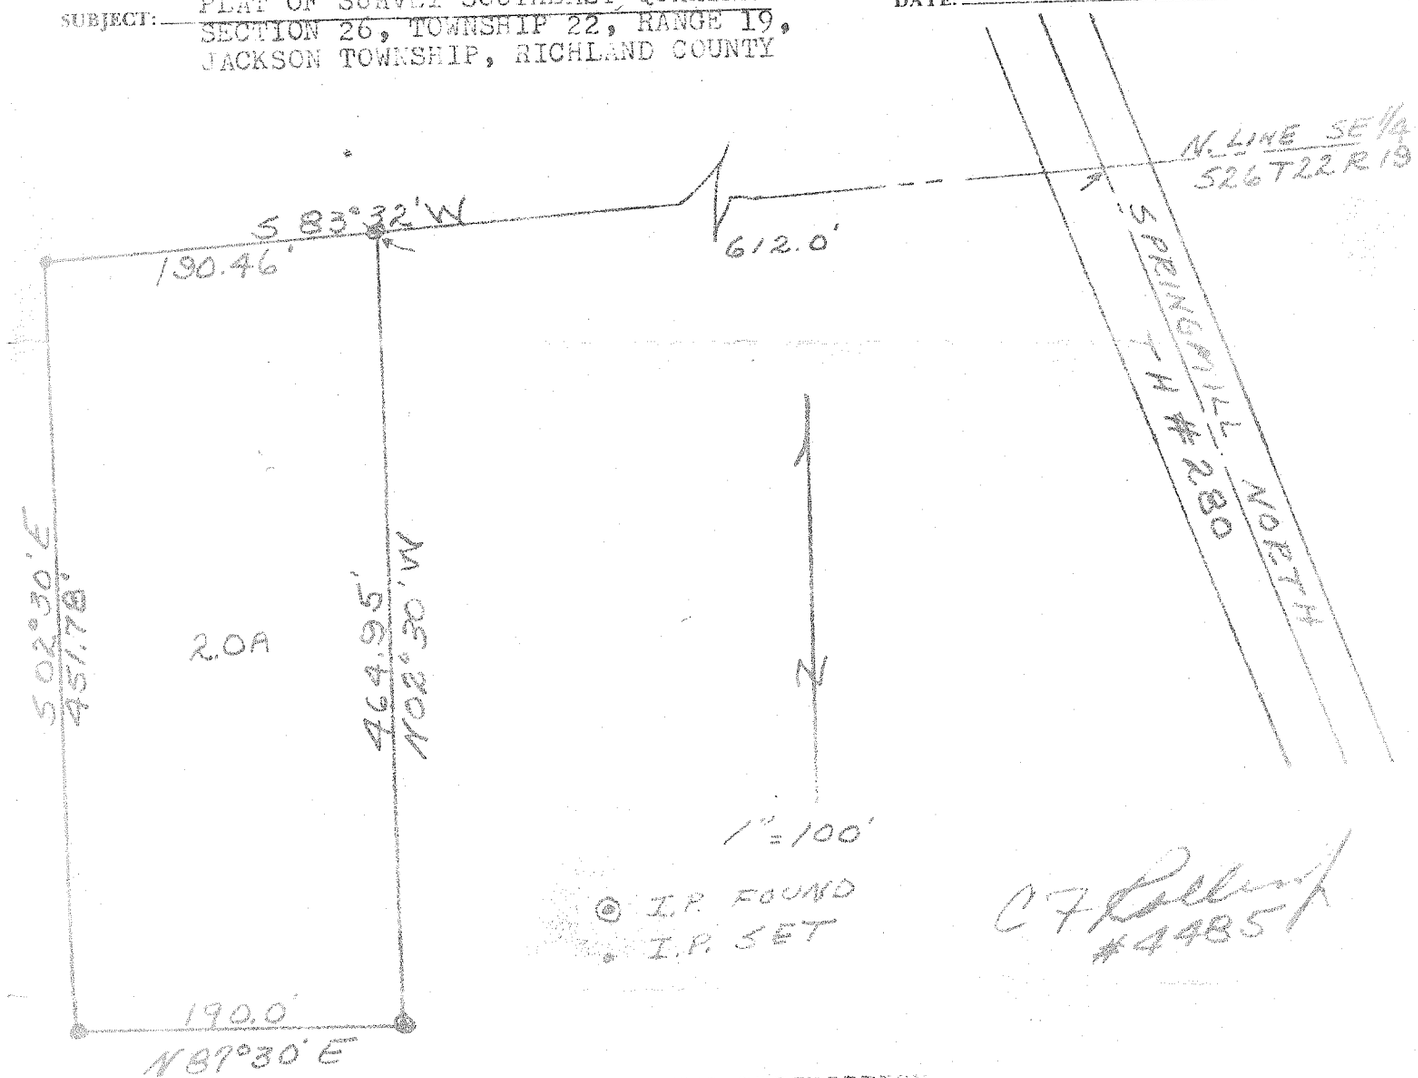

ENGINEERING DESCRIPTION

Being known as part of the Southeast quarter of Section 26, Township 22, Range 19, Jackson Township, Richland County and more fully described as follows;

Beginning for the same at the intersection of the centerline of Springmill North Road, TH # 280 and the North line of the above said quarter section; the South 83 degrees 32 minutes West along and with the North line of said quarter section to the true point of beginning, a distance of 612.0 feet;

Thence South 83 degrees 32 minutes West, a distance of 190.46 feet;
Thence South 02 degrees 30 minutes East, a distance of 451.78 feet;
Thence North 87 degrees 30 minutes East, a distance of 190.00 feet;
Thence North 02 degrees 30 minutes West to the point of beginning, a distance of 464.95 feet and containing in all 2.0 acres more or less and subject to all legal highways and other legal easements of record.