PLAT OF BOUNDARY SURVEY

IRV GEARHART

PART OF THE NORTHEAST QUARTER, SECTION TWENTY-SEVEN (27) TOWNSHIP TWENTY-TWO (22), RANGE NINETEEN (19) JACKSON TOWNSHIP, RICHLAND COUNTY, OHIO

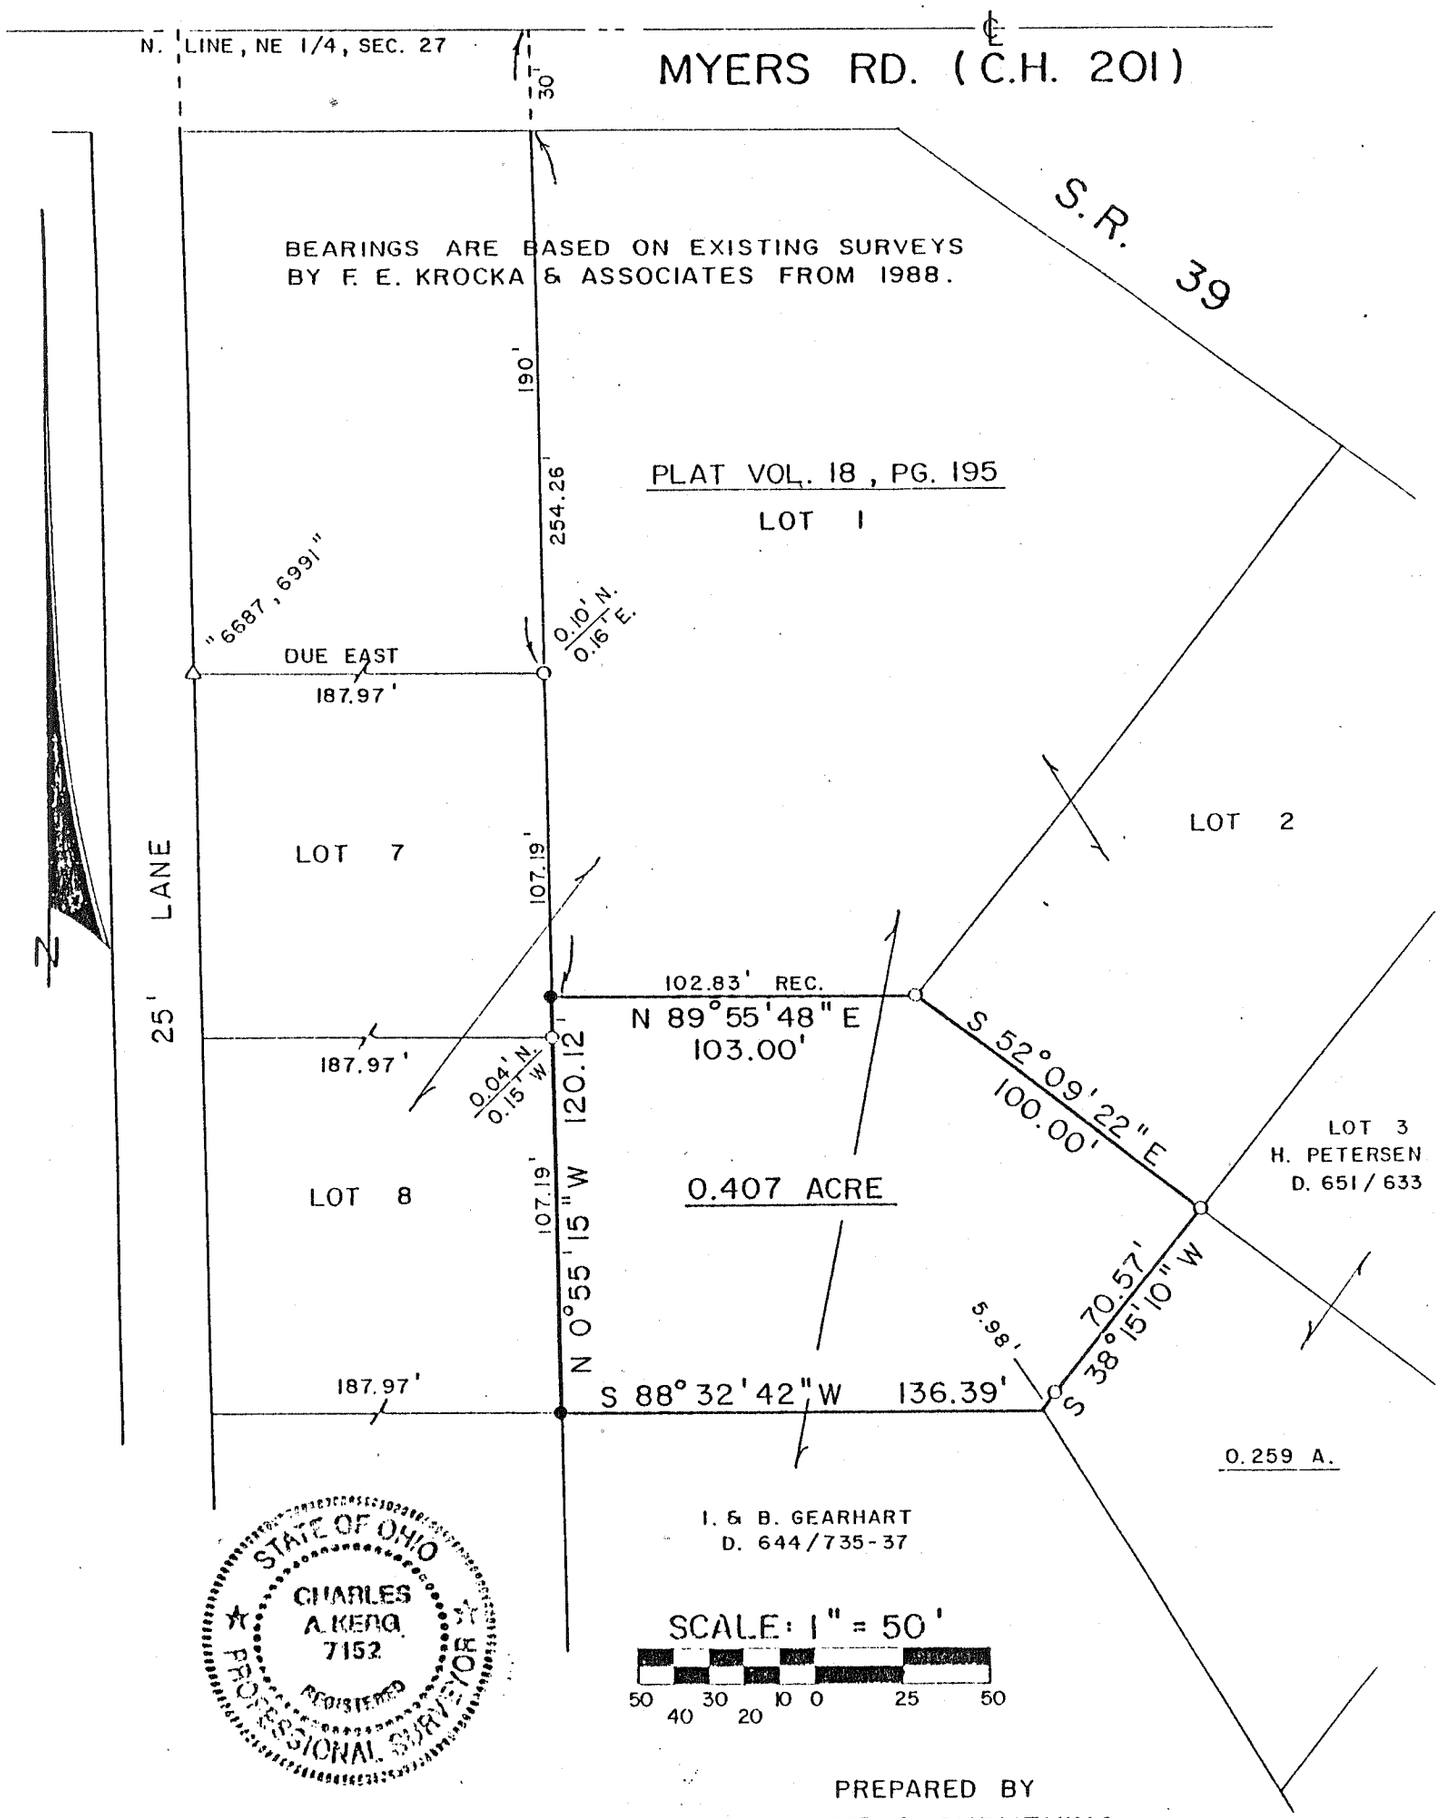

STATE OF OHIO
CHARLES A. KERG
7152
REGISTERED
PROFESSIONAL SURVEYOR

LEGEND

o - IRON PIPE FOUND

● - 5/8" IRON PIN SET WITH CAP STAMPED "C. KERG, RLS 7152"

PREPARED BY
KERG SURVEYING

Charles A. Kerg

CHARLES A. KERG
REGISTERED OHIO SURVEYOR NO. 7152
DATE: SEPTEMBER 22, 1989