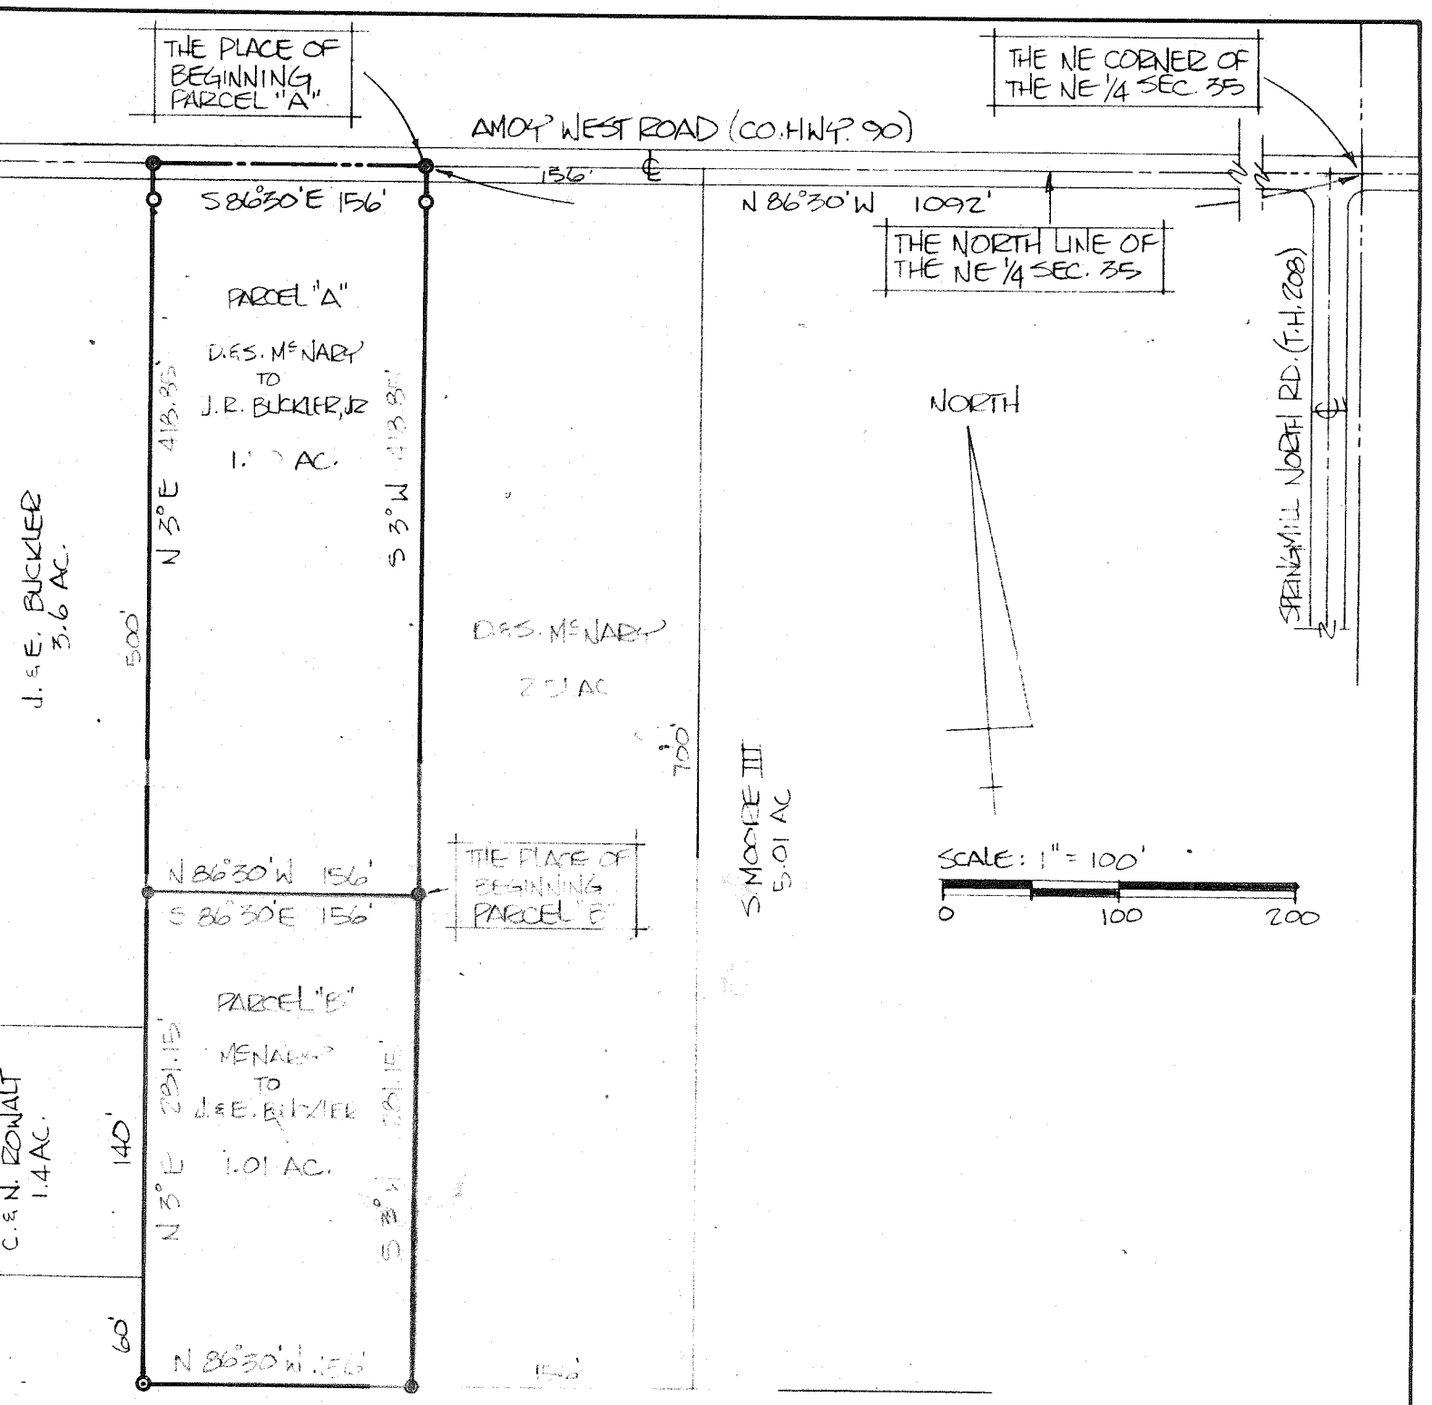

- ● INDICATES IRON PINS SET
- ⊙ INDICATES IRON PINS FOUND
- ○ INDICATES REFERENCE PINS (FND) 20' FROM ℄

THIS SURVEY WAS MADE FOR AND AT THE REQUEST OF MR. JAMES BUCKLER

SURVEY PLAT FOR PROPERTY TRANSFER	
McNARY TO BUCKLER	
PT. NE 1/4 SECTION 35; T-22, R-19	
JACKSON TOWNSHIP	
RICHLAND COUNTY, OHIO	
DATE: JUNE 17, 1981	SCALE: 1" = 100'
DRWG. No: 811691-R	DRWN. BY: DGS

Justin A. Seiler

SURVEY BY: JUSTIN A. SEILER
REG. SURVEYOR # 4421