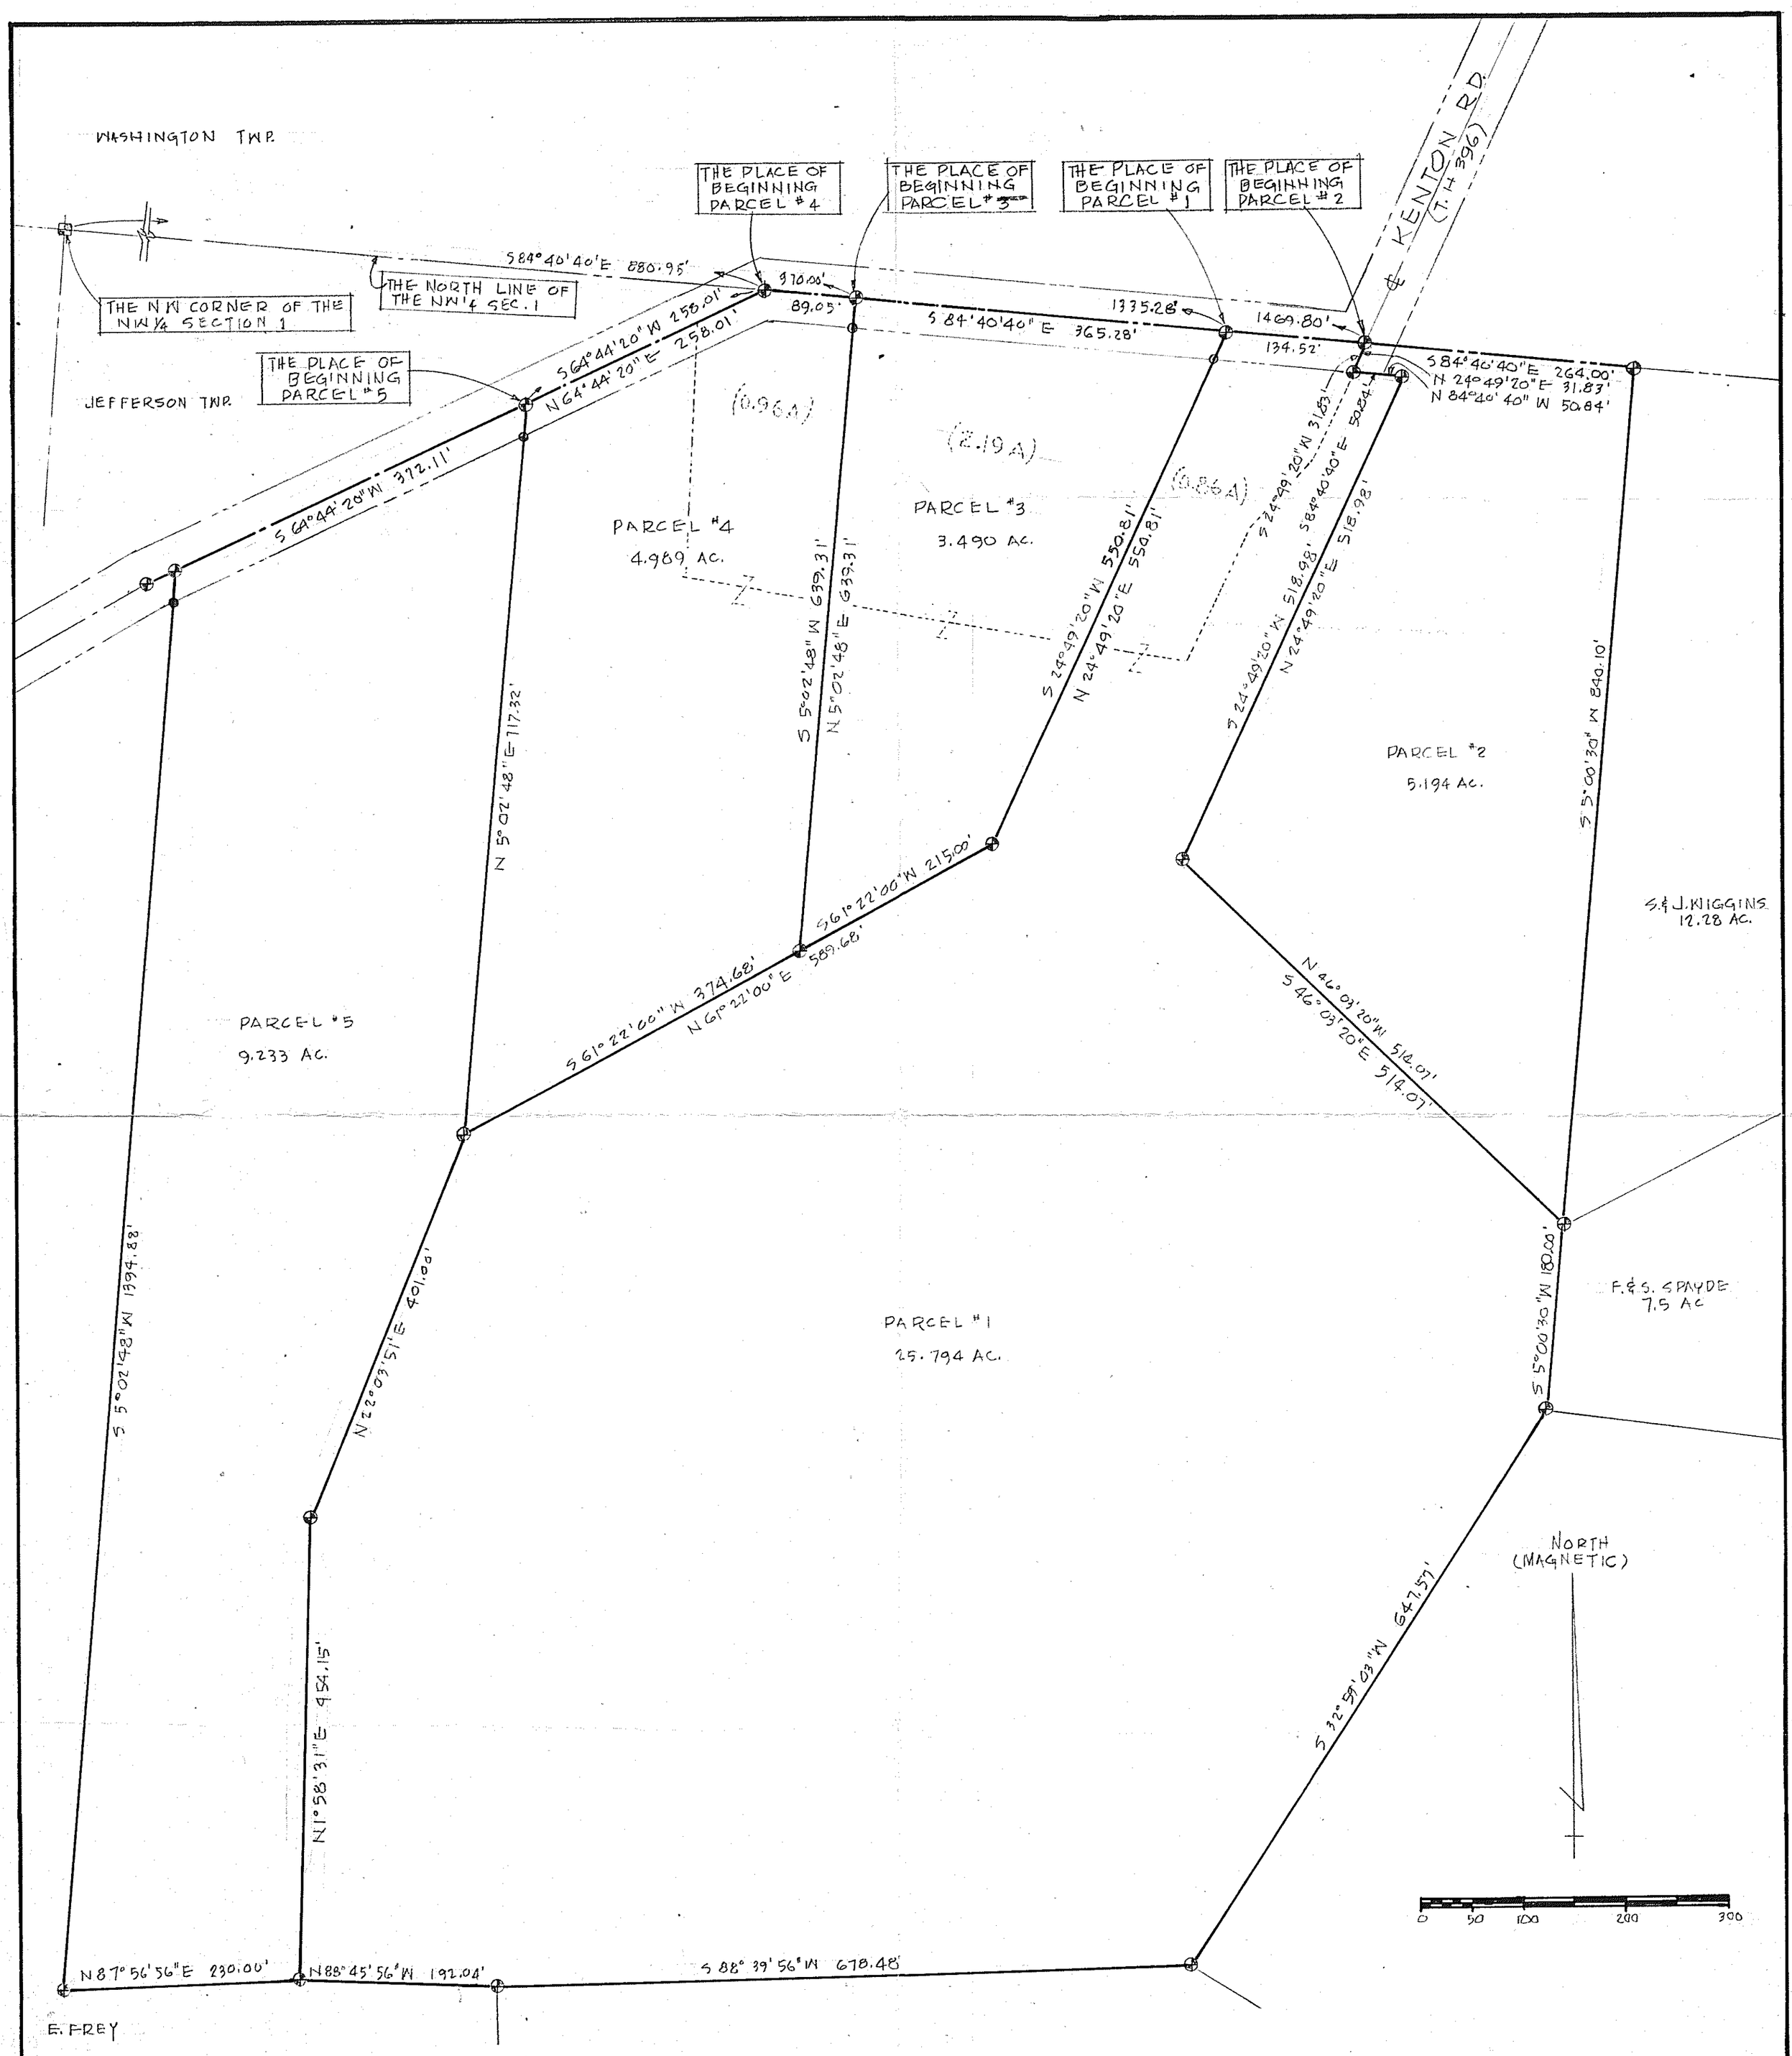

ALL BEARINGS REFER TO A MAGNETIC OBSERVATION.

⊕ INDICATES PROPERTY CORNERS OF THIS SURVEY MARKED WITH IRON PINS, 5/8" ROUND BARS WITH I.D. CAPS, OR RAILROAD SPIKES SET IN CENTERLINE OF ROAD.

SURVEY PLAT FOR PROPERTY TRANSFER

EDWARD FREY

PART NW¼ SECTION 1; T-19; R-18
JEFFERSON TOWNSHIP
RICHLAND COUNTY, OHIO

DATE: JAN. 29, 1986 SCALE: 1" = 100'
DRAWING NO. 861945-B DRAWN BY: JHS

Justin A. Seiler

SURVEY BY: JUSTIN A. SEILER
REG. SURVEYOR #4421