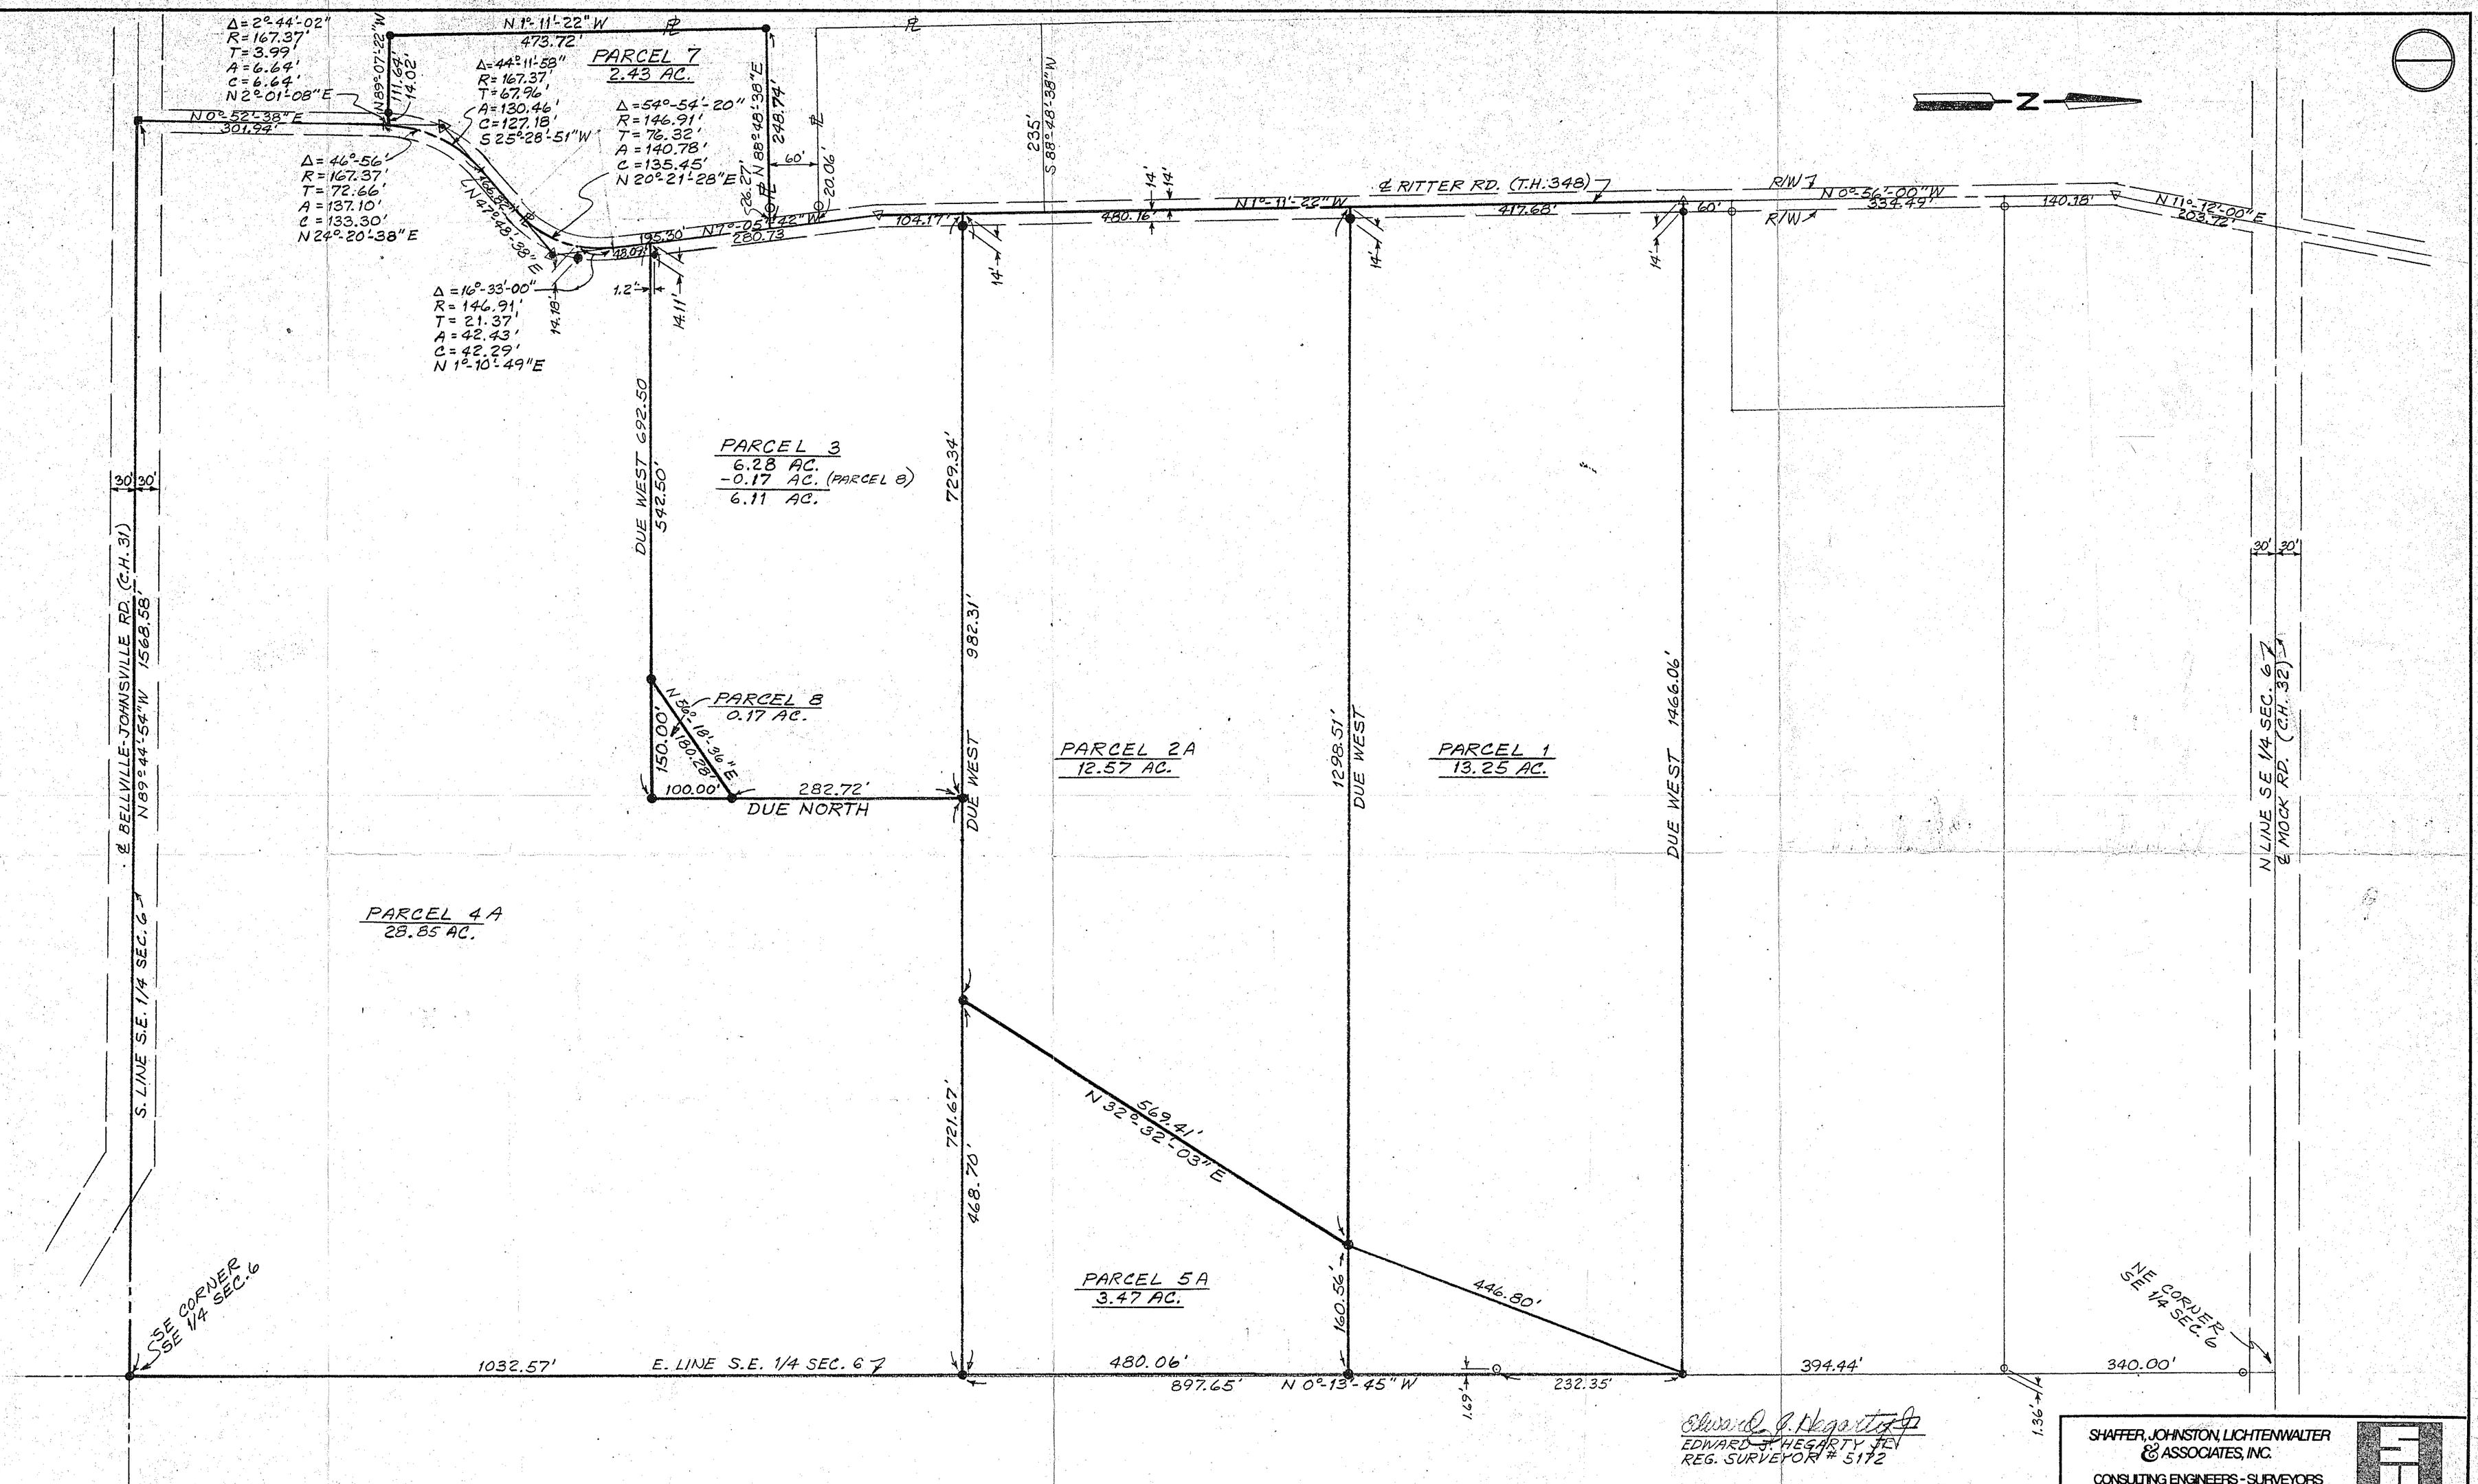

● IRON PIN SET
○ IRON PIN FOUND
⊠ RAILROAD SPIKE SET

Edward J. Hegarty
EDWARD J. HEGARTY JR.
REG. SURVEYOR # 5172

Arthur W. Van Auker
ARTHUR W. VAN AUKER
REG. SURVEYOR # 4722

REV. 3-27-85 (2A & 5A)
REV. 10-11-84
REV. 10-10-84
REV. 7-30-84
REV. 9-16-83
REV. 5-26-83

SHAFFER, JOHNSTON, LICHTENWALTER & ASSOCIATES, INC.
CONSULTING ENGINEERS - SURVEYORS
MANSFIELD OHIO WOOSTER

SURVEY FOR
ROGER E. MYERS

BEING PT. OF THE SE V4 SEC 6, TWP 19, R 18, JEFFERSON TWP., RICHLAND CO., STATE OF OHIO

DRAWN	CHECKED	SCALE	DATE
R.L.S.	E	1" = 100'	12-16-81
JOB NO SM 1312		SHEET 1 OF 1	

R.B.P.