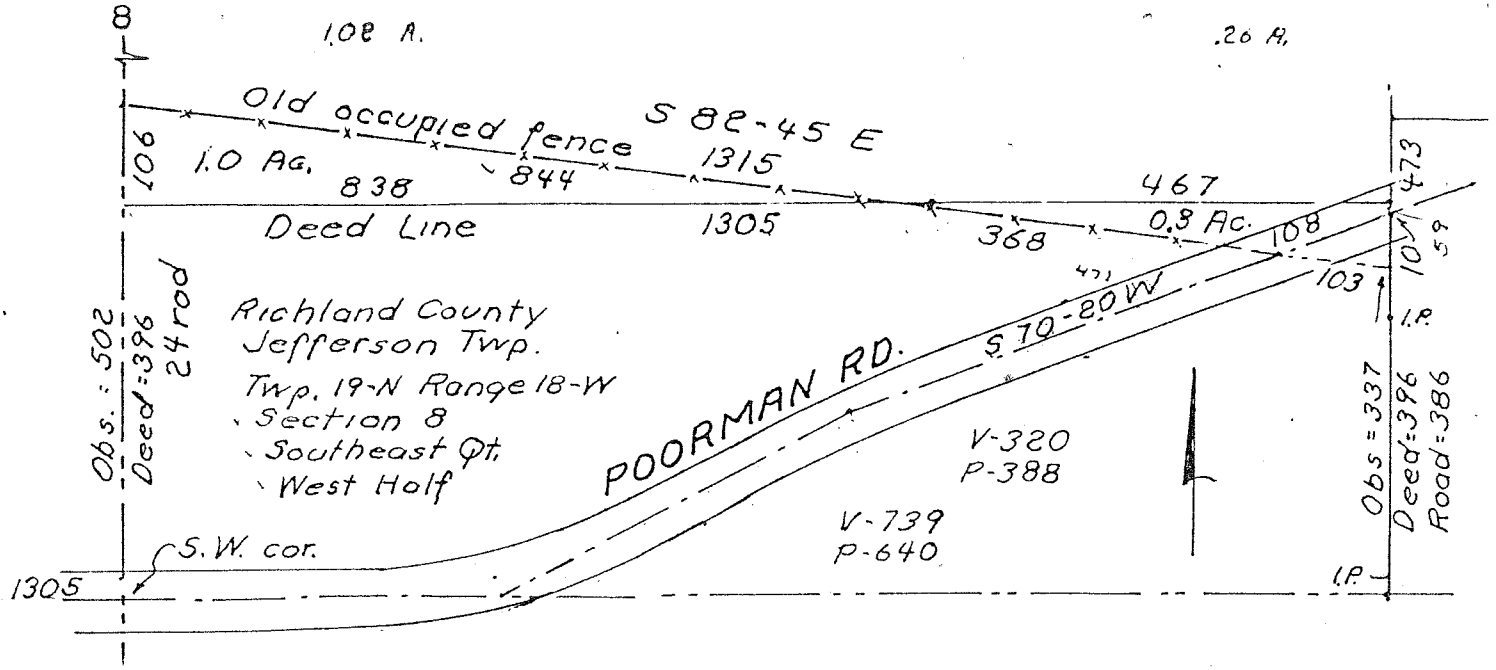

ALL

Situated in Jefferson Township, Richland County, Ohio; and being a part of the West Half of the Southeast Quarter of Section 8 of Twp. 19-N Range 18-W. Described further.

WEST AREA

Beginning at the Southwest corner of said Half.

Thence; North, 24 rod (396 ft.) to a recorded corner (see Vol. 320 Page 388)

Thence; East, 838 ft. parallel the South line of said Half, with a recorded line, to its intersection with a farm line.

Thence; North 82° 45' West, 844 ft. with a farm line to the West line of said Half.

Thence; South, 106 ft. with said West line to the place of beginning.

Containing 1.0 acre.

EAST AREA

Beginning at a point on a recorded line, (see Vol. 320 Page 388) Said point being located, 838 East of the West line, and 396 ft. North of the South line, of said Half, at the point of intersection of said line and a farm line.

Thence; East, 467 ft. parallel the South line of said Half, with said recroded line, to the East line of said Half.

Thence; South, 10 ft, with said East line to the center of Poorman Road.

Thence; South 70° 20' West, 108 ft. with said road center to a farm line.

Thence; North 82° 45' West, 368 ft. with said farm line to the place of beginning.

Containing 0.3 of an acre.

WELLS ~ FRY SURVEY

Sept. 1978 S. Horn, Sur. 831

N°32-69-001