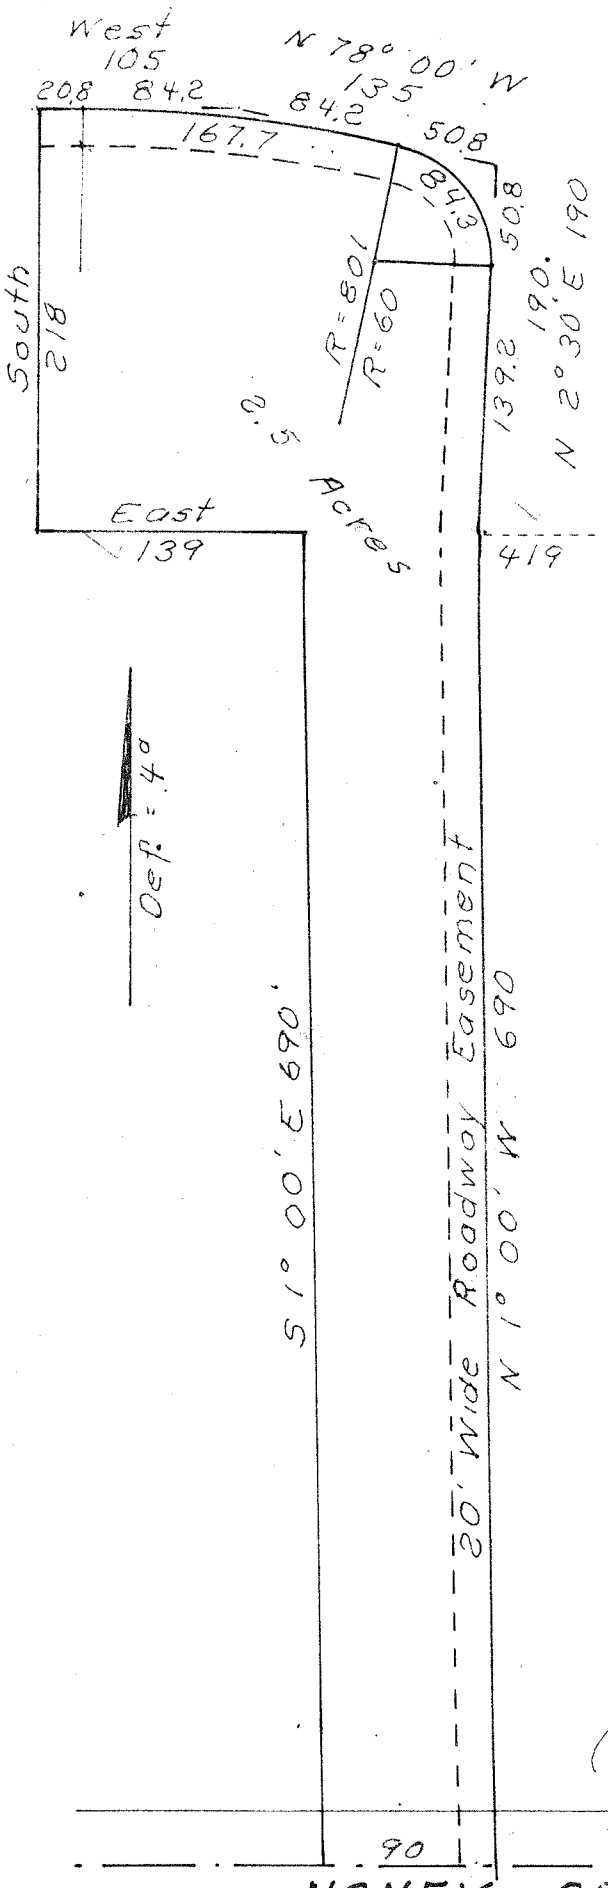

Being a part of the Southwest quarter of section 18 of Jefferson Township, Richland County, Ohio. Described further.

Beginning at a point on the center of Honey creek Road, 407 ft. West of the East line of said quarter.

Thence; (the bearing of said East line being North)

North 1° 00' West, 690. ft.

Thence; North 2° 30' East, 139.2 ft.

Thence; Northwestward, 84.3 ft. with a 60 ft. radius curve to the Left.

Thence; Northwestward, 167.7 ft. with a 801 ft. radius curve to the Left.

Thence; West, 20.8 ft.

Thence; South, 218. ft.

Thence; East, 139. ft.

Thence; South 1° 00' East, 690. ft. to the center of said road.

Thence; East, 90. ft. with the center of said road to the place of beginning.

Save and except; a 20 ft. wide roadway easement adjacent to the East and North sides of the above description.

Containing 2.5 acres.

Jefferson Twp.
Section 18
Southwest Qt.

HAMILTON ~
HAMILTON
SURVEY

Aug. 1972
S. Horn, Sur. 831

N° 27-39 Rev. - 00

(See additional sheet)

East line
South - North = bearing control