BEARING	DIST.	Sin	Cos	N	S	E	W	D.M.D.	N	S
S 66-55 E	136.	.9199	.3921		53.3	125.1		125.1		6668
N 23-05 E	133.5	.3921	.9199	122.8		52.3		302.5	37147	
West	177.4	1.0	.00				177.4	177.4		
South	69.5	.00	1.0		69.5					
				122.8	122.8	177.4	177.4		37147	6668

37147
−6668
30479

2x43560
Acres 0.35

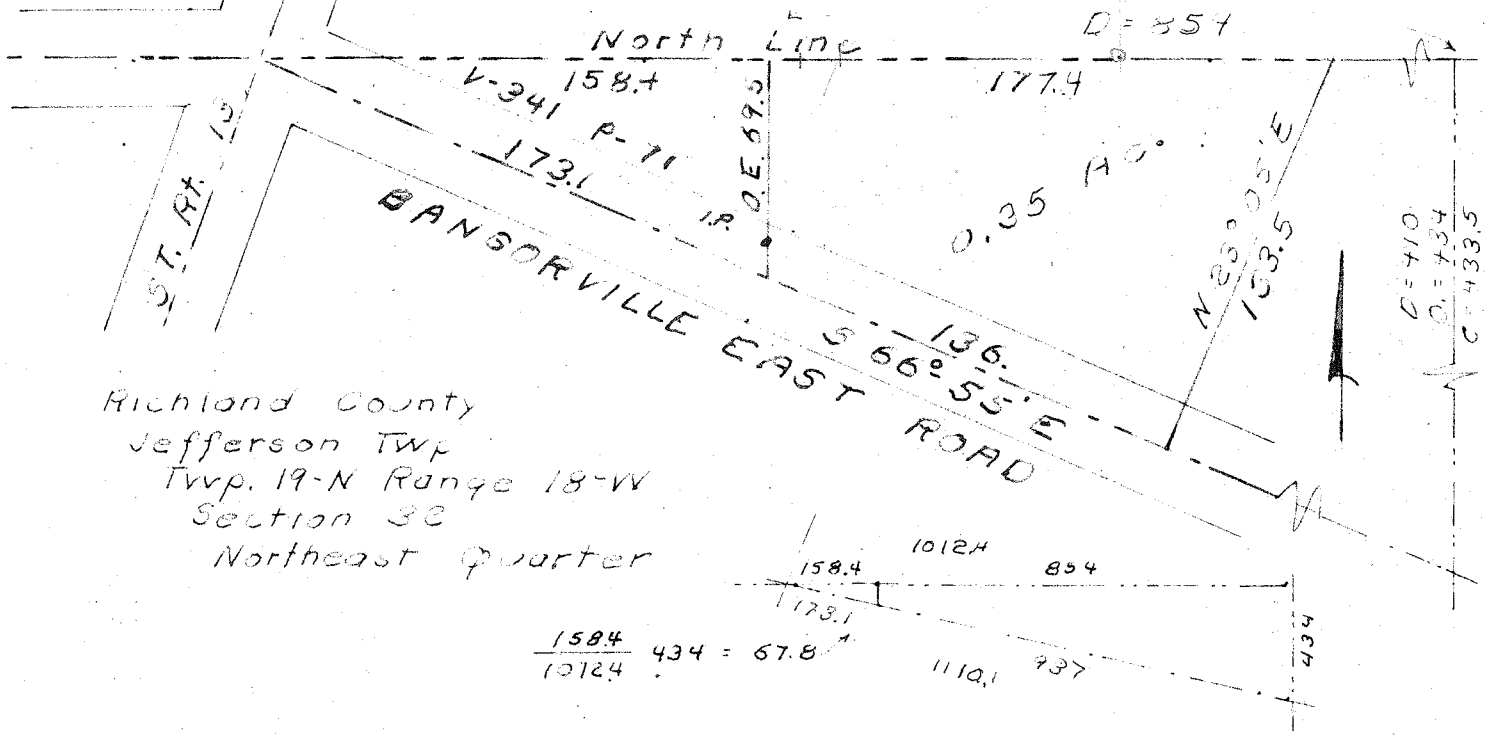

Situated in Jefferson Township, Richland County, Ohio and being a part of the Northeast Quarter of section 32 of Twp. 19-N Range 18-W. Described further.

Beginning at a point on the center of the Bangorville East Road 173.1 ft. Southeastward of the point of intersection of the center of said road with the center of State Route 13 and the North line of said Quarter, at a lot corner.

Thence; South 66° 55' East, 136 ft. with said Road center.

Thence; North 23° 05' East, 133.5 ft. to the North line of said Quarter.

Thence; West, 177.4 ft. with said North line to a Lot corner.

Thence: South, 69.5 ft. with a Lot line ot the place of beginning.

Containing 0,35 of an acre.

HOFFMAN ~ KITCHEN SURVEY

April, 1978 S. Horn, Surv. 831

N-90-03-001