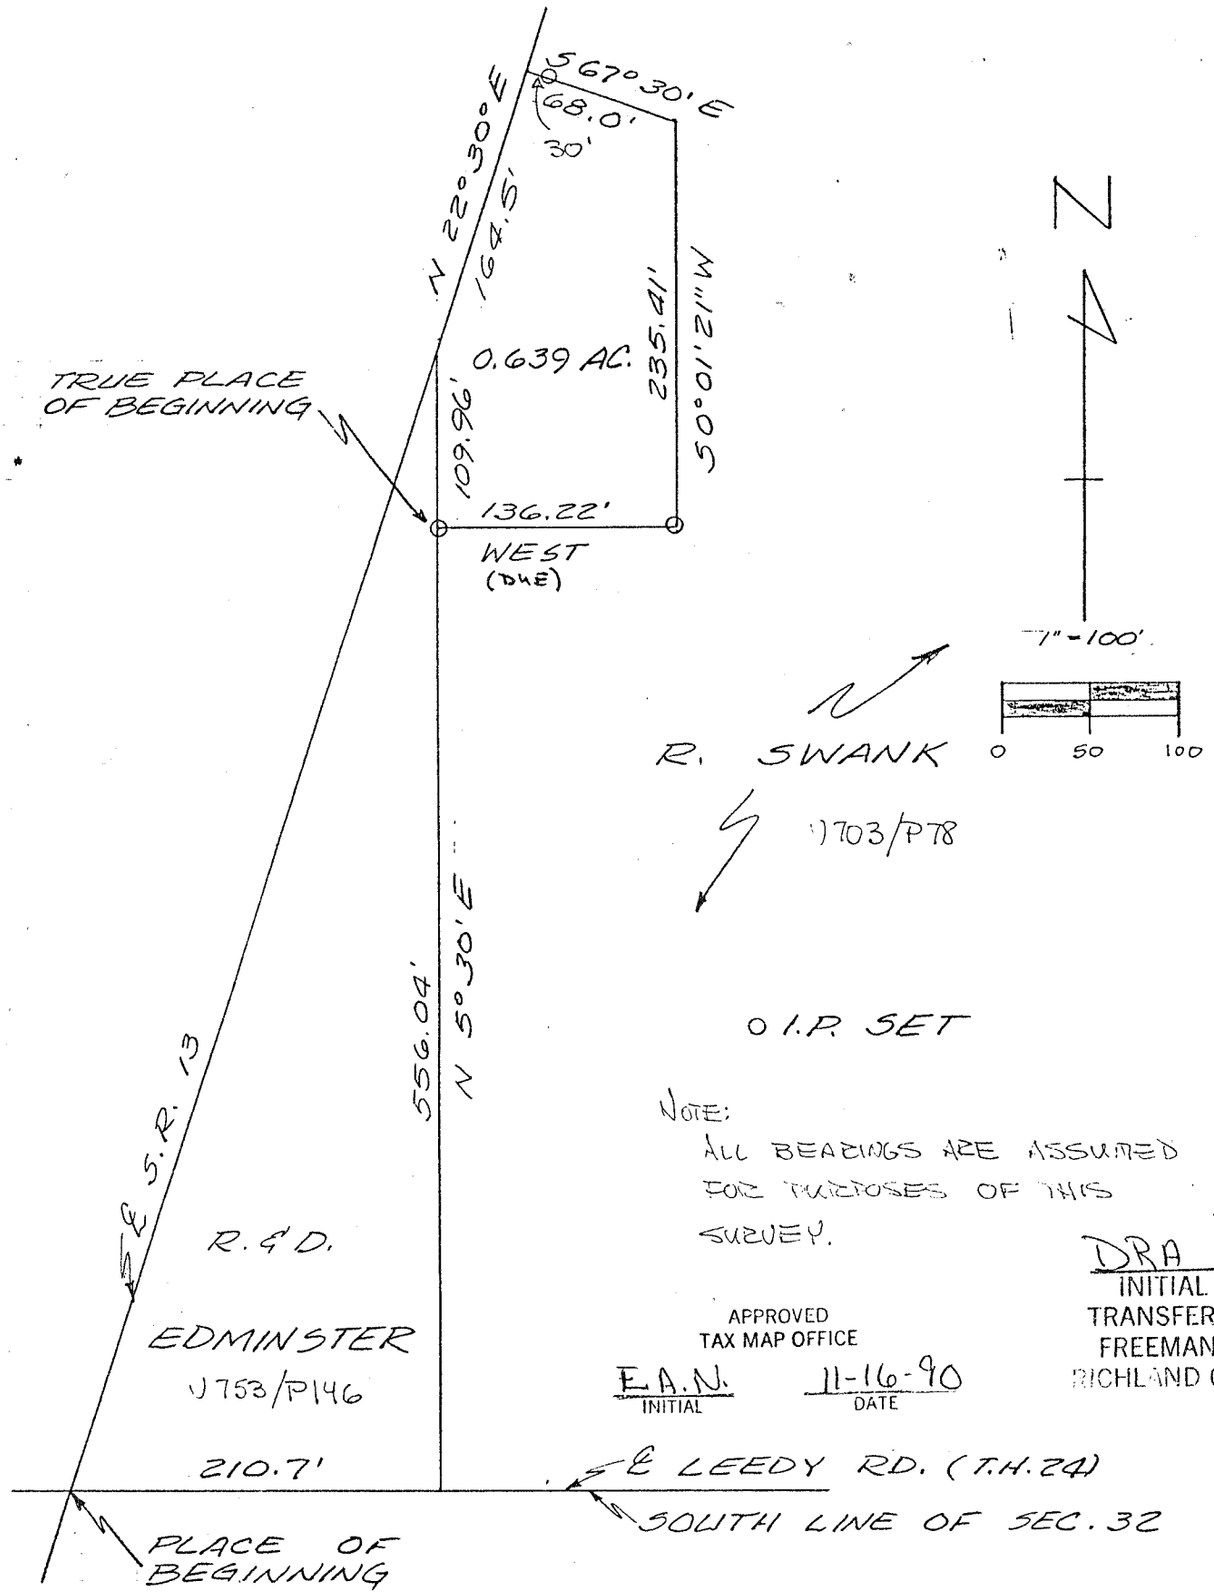

NOTE:
ALL BEARINGS ARE ASSUMED FOR PURPOSES OF THIS SURVEY.

APPROVED
TAX MAP OFFICE
E.A.N. 11-16-90
INITIAL DATE

DRA 11-16-90
INITIAL DATE
TRANSFER APPROVED
FREEMAN J. SWANK
RICHLAND CO. AUDITOR

PLAT SHOWING REMAINDER
OF EXISTING PARCEL
PART OF THE SW QTR. SEC. 32
JEFFERSON TWP. (T-19; R-18)
RICHLAND COUNTY, OHIO

STATE OF OHIO
JAMES K. CROWL
6496
REGISTERED
SURVEYOR

PREPARED BY:

OCT. 5, 1985

JAMES K. CROWL
REG. SURVEYOR # 6496