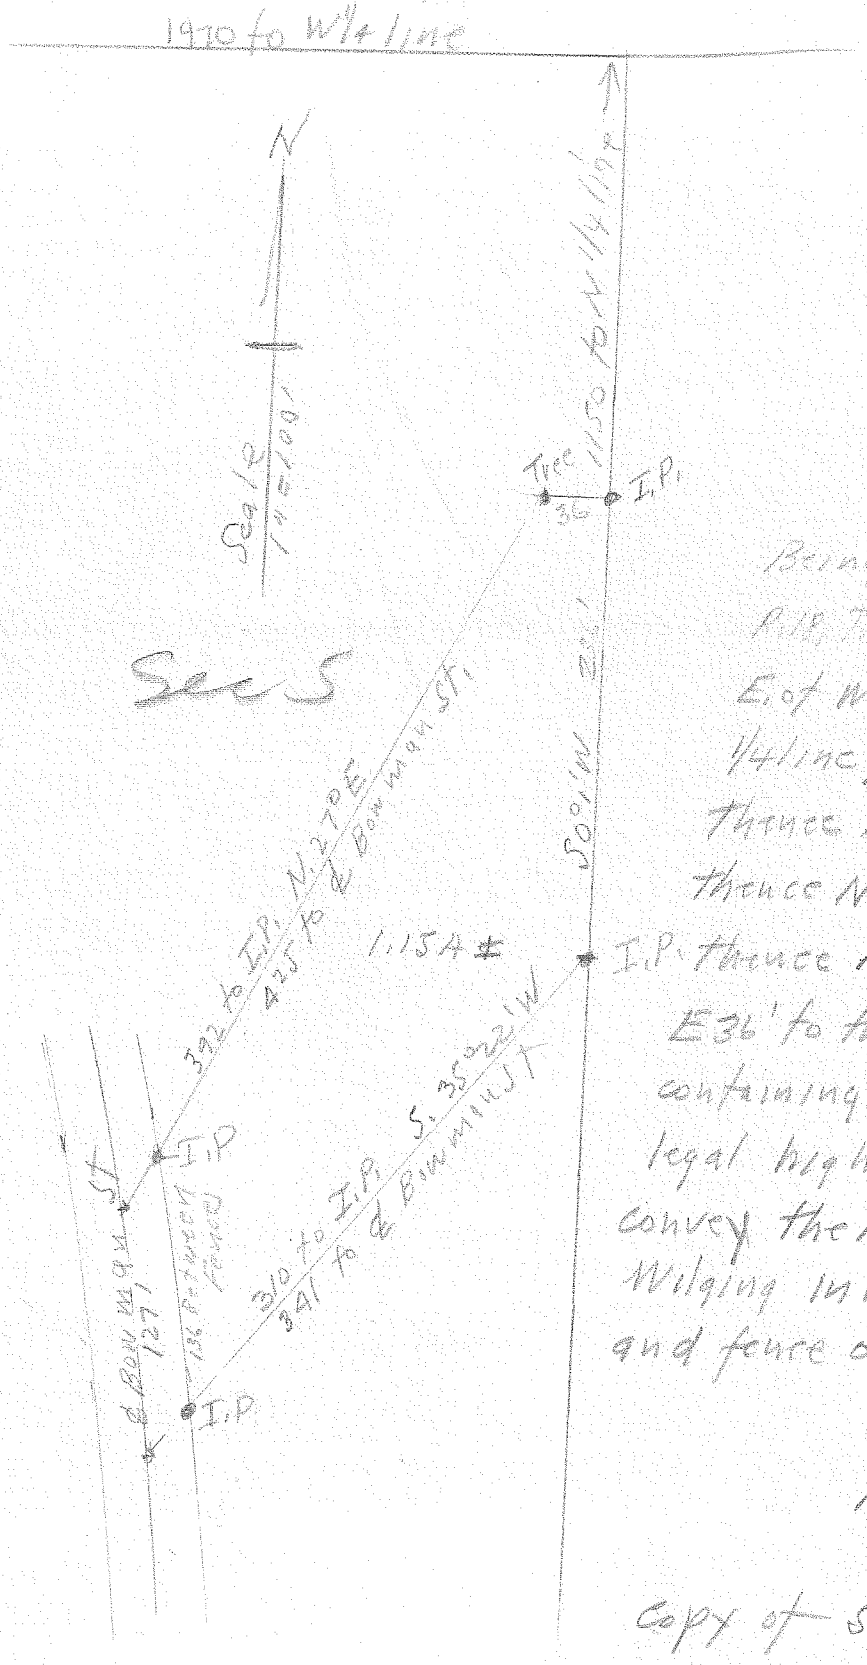

Description

Being part of the SE¼ Sec. 5, R18E, T2S, W.M. Beginning at an I.P. 1970' E. of W¼ sec. Line & 1150' S. of the N ¼ line; thence S. 0° 9' W 236' to an I.P.; Thence S. 35° 22' W 341' to ℄ of Bowman St.; thence NW¼ in ℄ Bowman ST. 127' to a point; I.P. thence N 27° E 425' to a tree; thence E 36' to the place of beginning * containing 1.15 ac ± and subject to all legal highways and intending to convey the N 1.15 ac. of parcel deeded by Wilging in Vol 245 P 335 of deed records and fence observed as N line of this parcel.

H.C. Sword Lic # 933
3/3/48
Copy of survey made of above parcel
Sec 5 Madison