PLAT OF BOUNDARY SURVEY

THELMA HILDEBRAND

LOTS 903 AND 904, PLAT VOL. 16, PG. 22

CITY OF MANSFIELD, RICHLAND COUNTY, OHIO

BEARING OF LENOX AVE. IS BASED ON A SURVEY BY F.E. KROCKA, DATED AUG. 1958

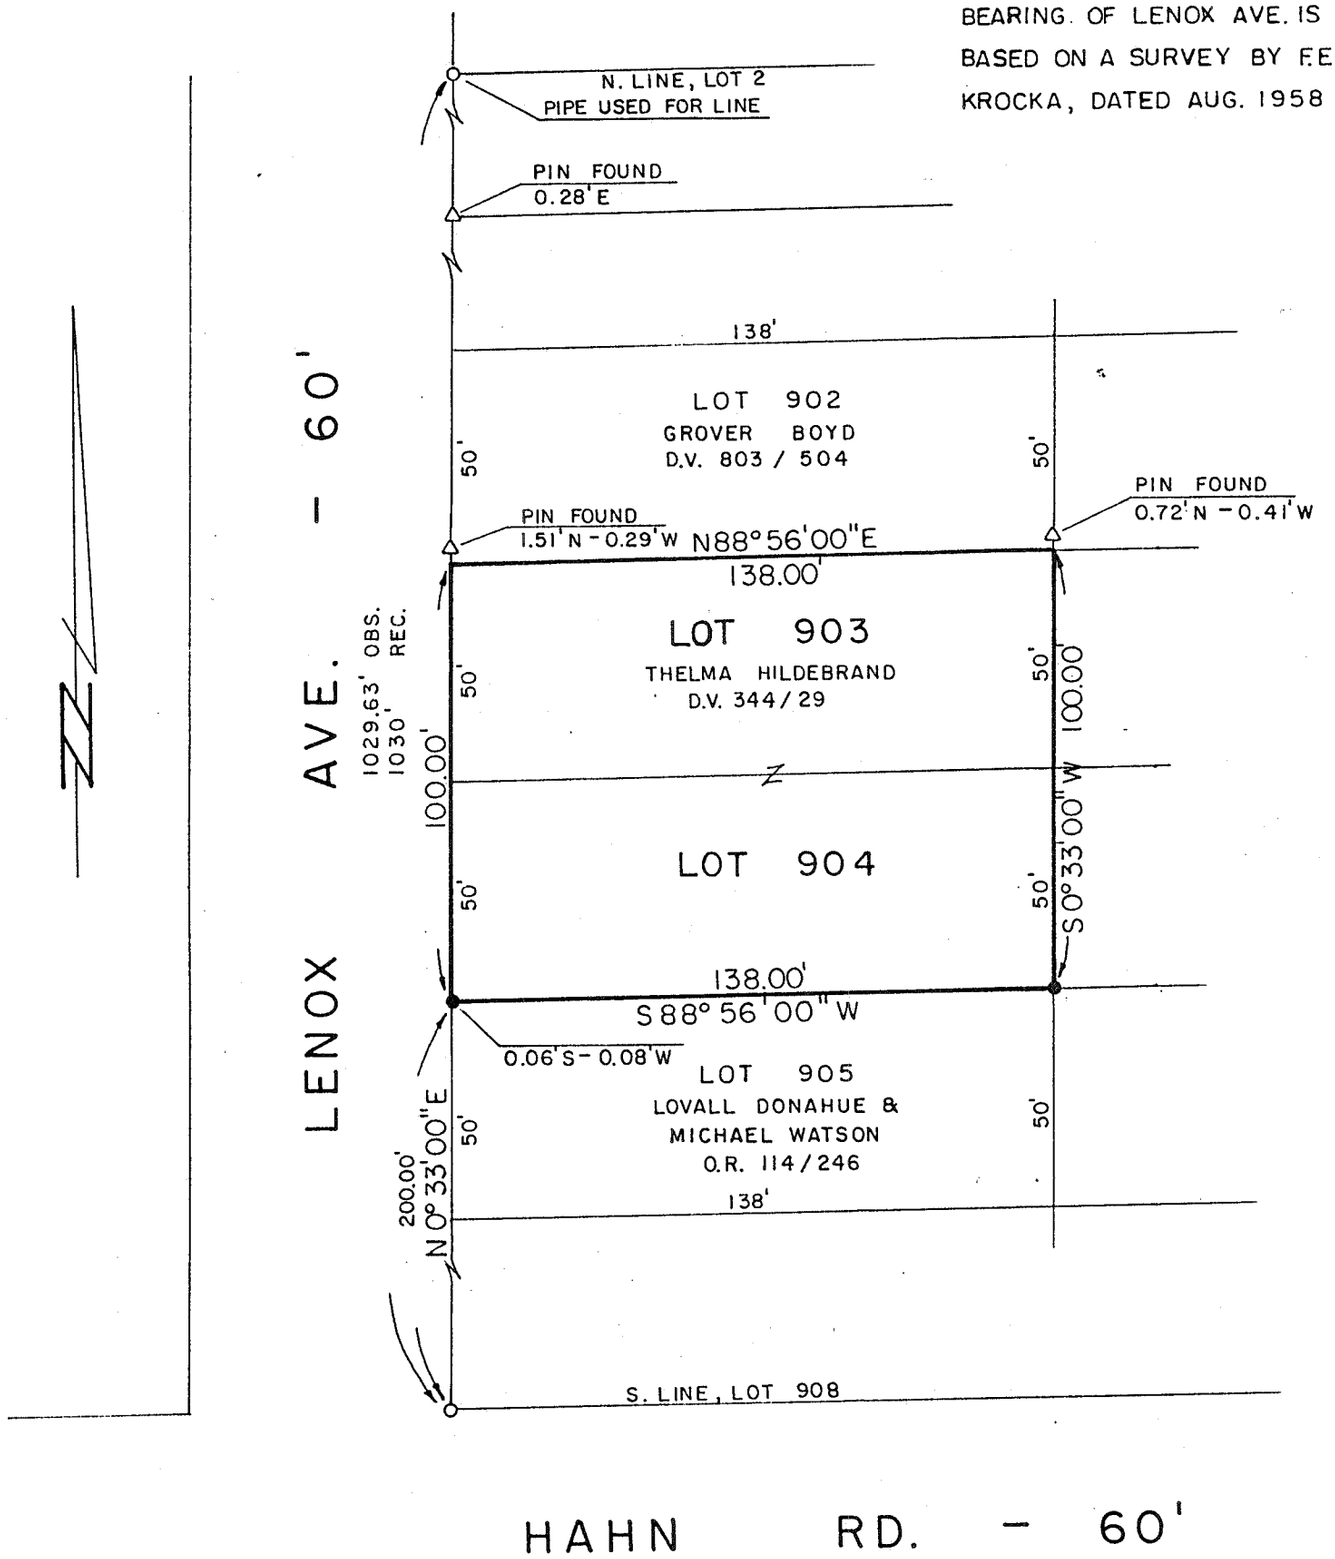

SCALE: 1" = 40'

40 30 20 10 0 20 40

STATE OF OHIO
CHARLES A. KERG
7152
REGISTERED
PROFESSIONAL SURVEYOR

PREPARED BY
KERG SURVEYING

Charles A. Kerg

CHARLES A. KERG
REGISTERED OHIO SURVEYOR NO. 7152
DATE: MAY 12, 1993

LEGEND

- △ IRON PIN FOUND
- ○ IRON PIPE FOUND
- ● 5/8" IRON PIN SET WITH CAP STAMPED "C. KERG, RLS 7152"