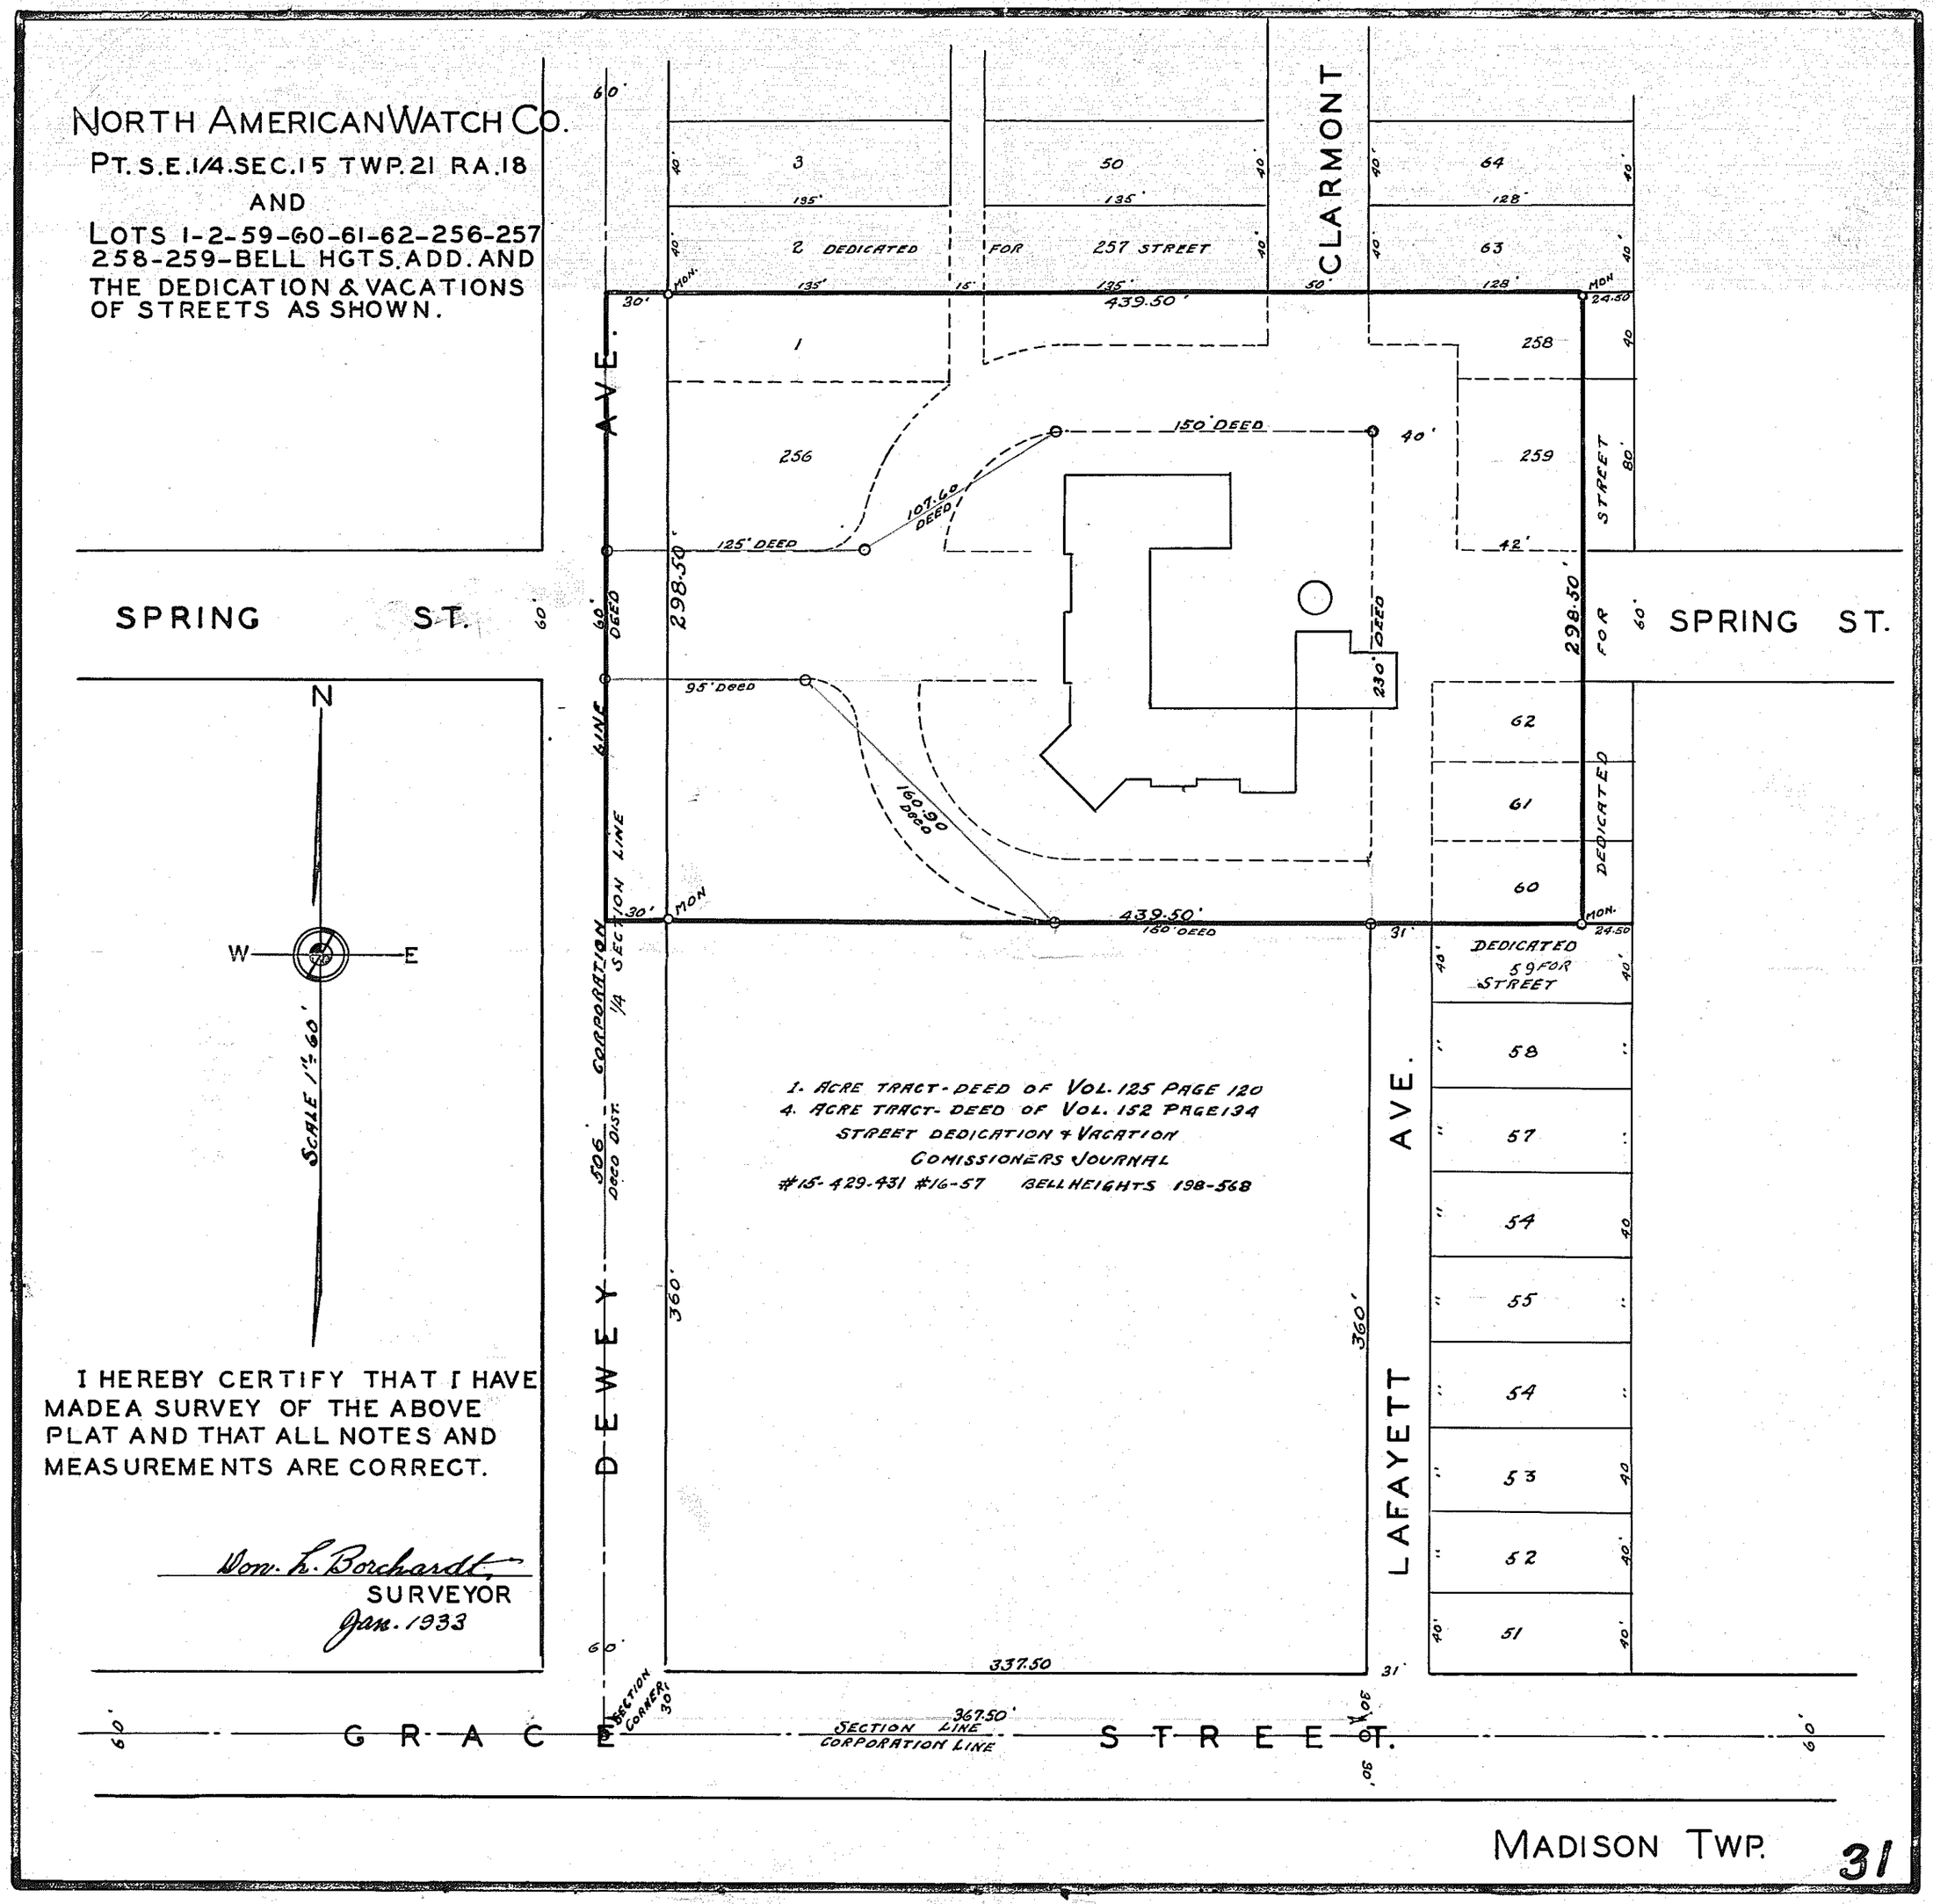
NORTH AMERICAN WATCH CO.
PT. S.E. 1/4. SEC. 15 TWP. 21 RA. 18
AND
LOTS 1-2-59-60-61-62-256-257
258-259-BELL HGTS. ADD. AND
THE DEDICATION & VACATIONS
OF STREETS AS SHOWN.
CLARMONT
SPRING ST.
SPRING ST.
DEWEY AVE.
LAFAYETT AVE.
GRACE STREET.
DEDICATED FOR 257 STREET
DEDICATED FOR STREET
DEDICATED 59 FOR STREET
150' DEED
125' DEED
107.60 DEED
95' DEED
160.90 DEED
230' DEED
439.50'
298.50'
337.50
367.50'
SECTION LINE
CORPORATION LINE
SECTION CORNER
1. ACRE TRACT - DEED OF VOL. 125 PAGE 120
4. ACRE TRACT - DEED OF VOL. 152 PAGE 134
STREET DEDICATION & VACATION
COMISSIONERS JOURNAL
#15-429-431 #16-57 BELL HEIGHTS 198-568
SCALE 1" = 60'
N
W
E
I HEREBY CERTIFY THAT I HAVE MADE A SURVEY OF THE ABOVE PLAT AND THAT ALL NOTES AND MEASUREMENTS ARE CORRECT.
Don. L. Borchardt
SURVEYOR
Jan. 1933
MADISON TWP.
31