RECEIVED
MAY 2 1968
ENGINEERING DEP'T.
EMPIRE-REEVES STEEL DIV.

LEASES ON PROPERTY

LEASE VOL	VOLUME PAGE	GRANTEE
25	267	OHIO FUEL GAS CO.
37	57	COLUMBIA GAS OF OHIO
24	189	OHIO EDISON CO.

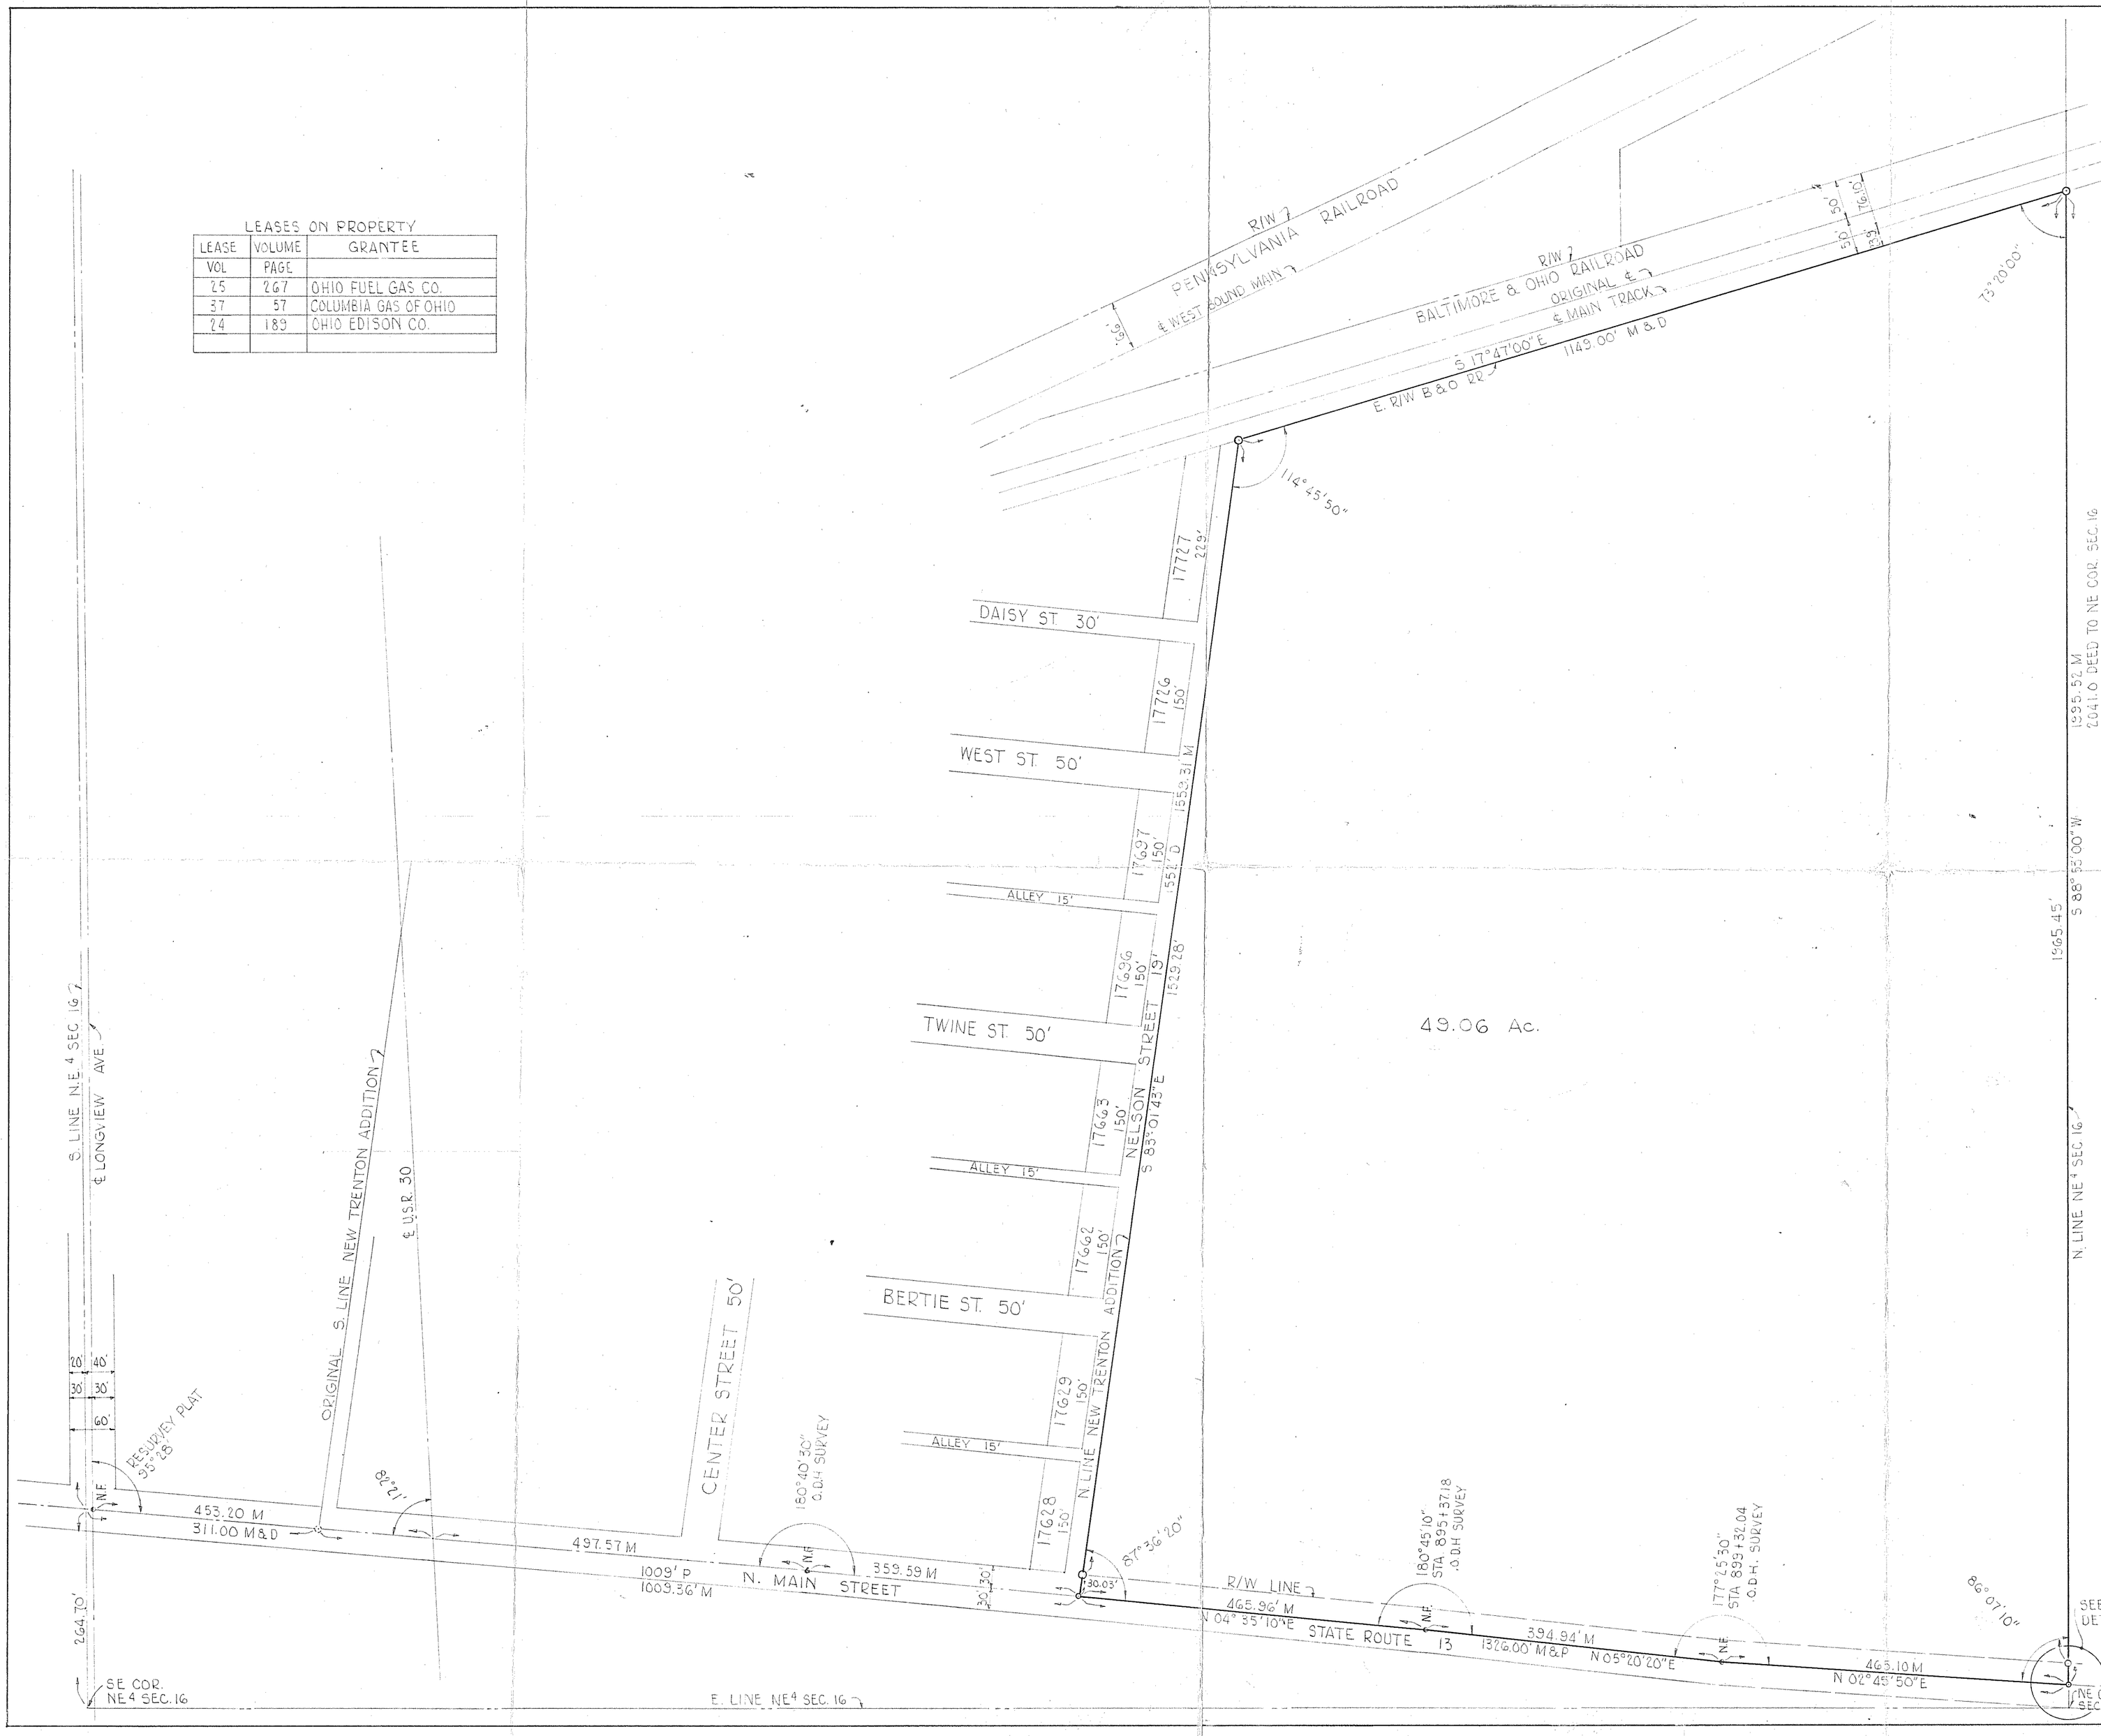

SURVEY FOR
EMPIRE-REEVES STEEL DIVISION
CYCLOPS CORP.

PART OF THE NORTHEAST QUARTER OF SECTION 16, TOWNSHIP 21 RANGE 18 MADISON TOWNSHIP ~ RICHLAND COUNTY OHIO

LEGEND
- • = R.R. SPIKE-FOUND
- ◦ = R.R. SPIKE-SET
- ⊙ = IRON PIN-FOUND
- ○ = IRON PIN-SET
- M = FIELD MEASURED
- P = PLAT
- D = DEED
- O.D.H. = STATE OF OHIO DEPARTMENT OF HIGHWAYS
- N.F. = NAIL FOUND

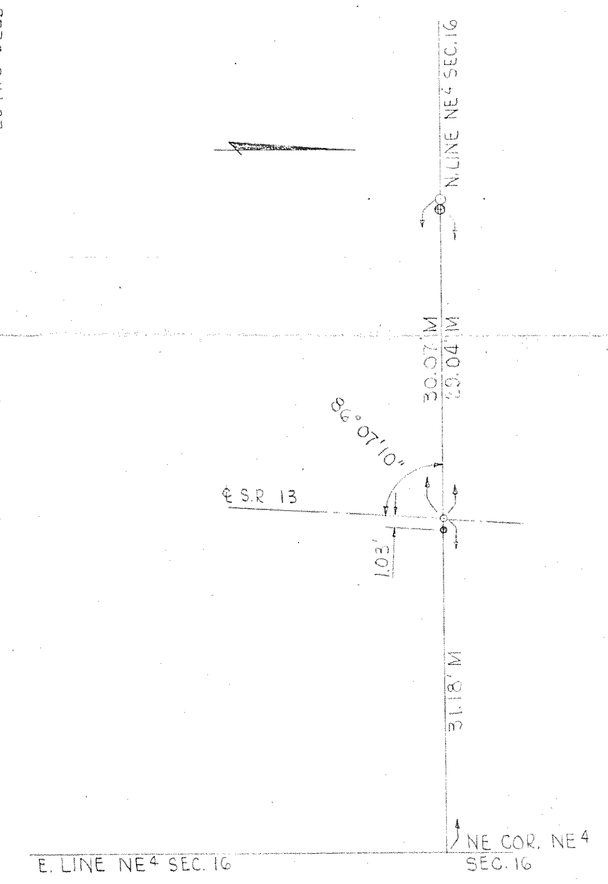

DETAIL "A"
SCALE 1" = 10'

NOTE:
R.R. SPIKE ON ℄ S.R. 13 SET IN ACCORDANCE WITH ℄ ESTABLISHED BY STATE OF OHIO DEPARTMENT OF HIGHWAYS

C.B. Parrett
C. B. PARRETT
REGISTERED SURVEYOR # 2871

PARRETT & McCARTNEY
CONSULTING ENGINEERS
MANSFIELD OHIO

EMPIRE-REEVES STEEL DIVISION
CYCLOPS CORP.

REV. 4-26-68

DRAWN	CHECKED	SCALE	DATE
			4-5-68

JOB NO. SY-49