PLAT OF SURVEY

-FOR-

JOHN CHAHLUSKI

PT. OF S.E. 1/4, SEC. 24

MADISON TWP.

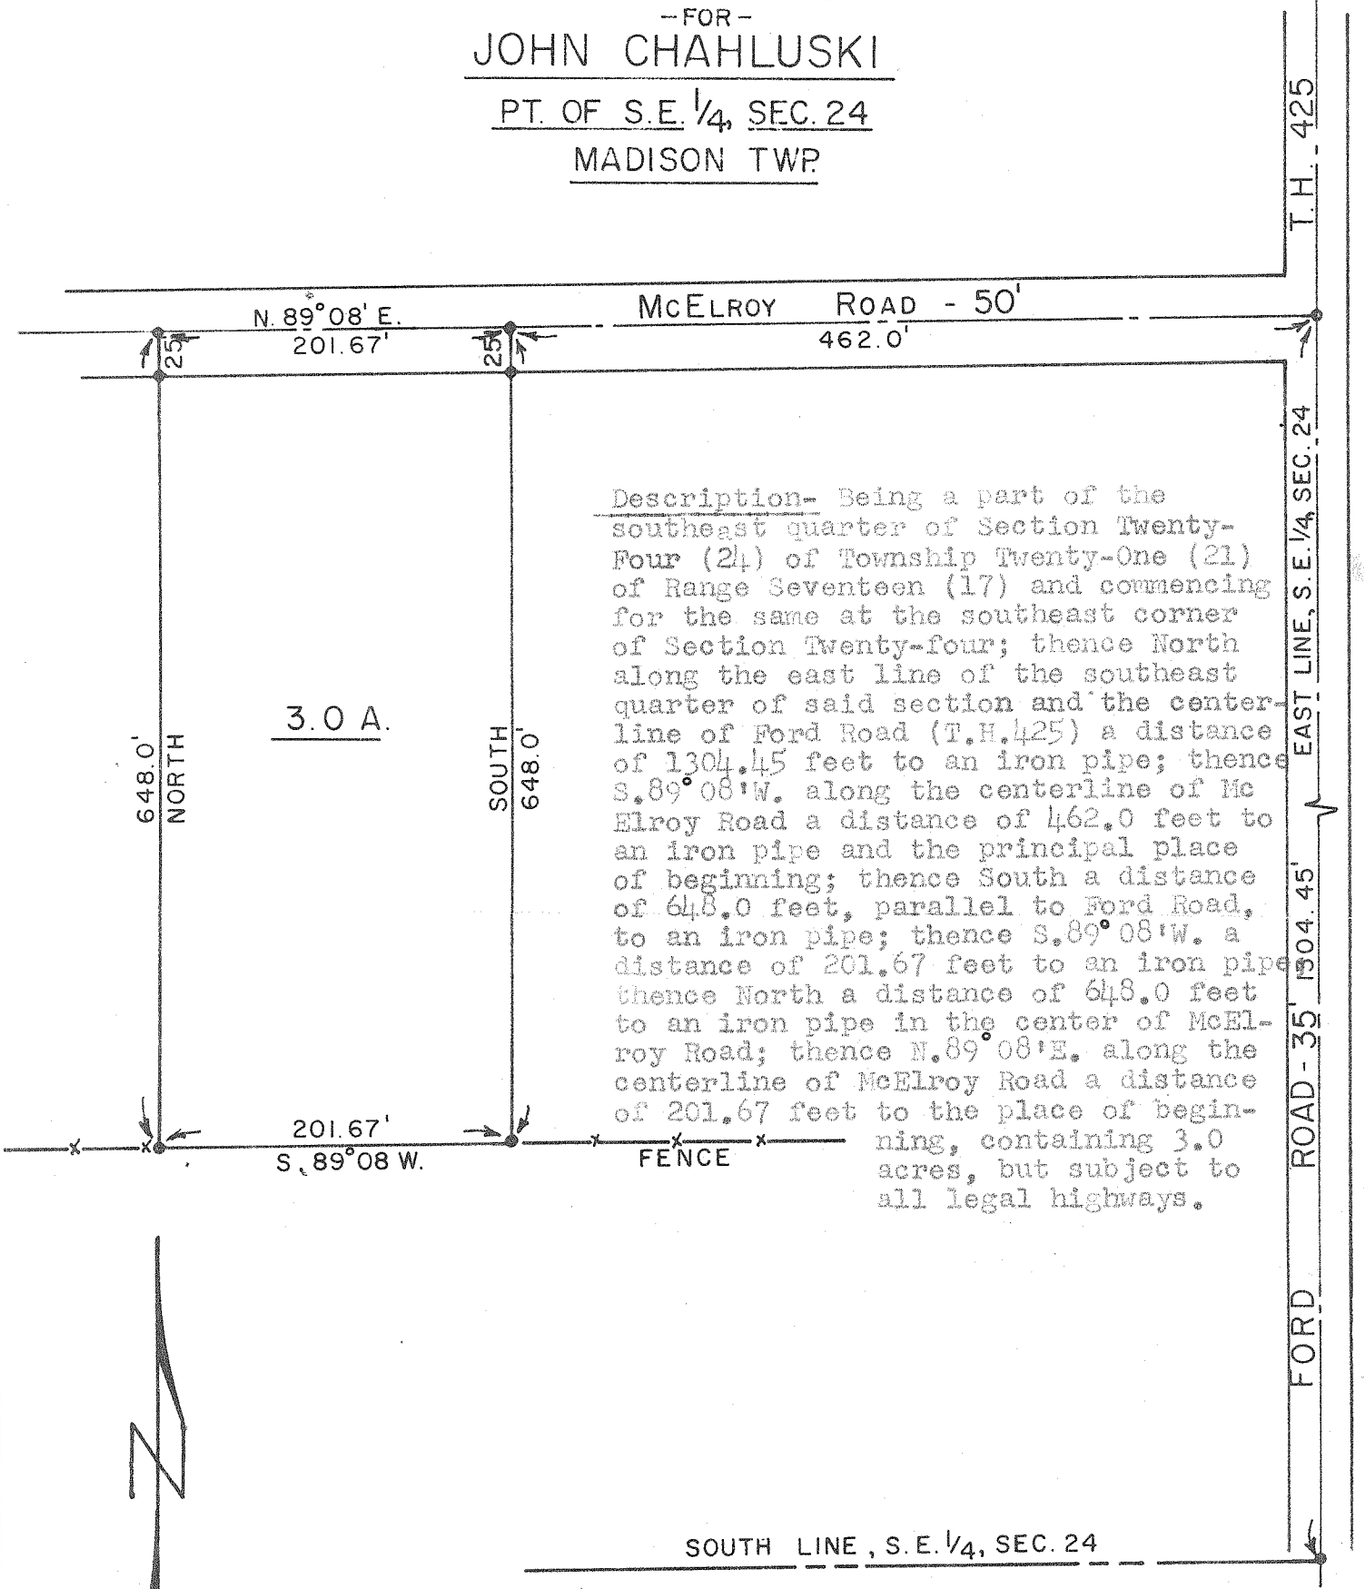

Description- Being a part of the southeast quarter of Section Twenty-Four (24) of Township Twenty-One (21) of Range Seventeen (17) and commencing for the same at the southeast corner of Section Twenty-four; thence North along the east line of the southeast quarter of said section and the centerline of Ford Road (T.H.425) a distance of 1304.45 feet to an iron pipe; thence S.89° 08'W. along the centerline of Mc Elroy Road a distance of 462.0 feet to an iron pipe and the principal place of beginning; thence South a distance of 648.0 feet, parallel to Ford Road, to an iron pipe; thence S.89° 08'W. a distance of 201.67 feet to an iron pipe thence North a distance of 648.0 feet to an iron pipe in the center of McElroy Road; thence N.89° 08'E. along the centerline of McElroy Road a distance of 201.67 feet to the place of beginning, containing 3.0 acres, but subject to all legal highways.

SCALE 1" = 100'

F. E. KROCKA — SHELBY, OHIO

REGISTERED SURVEYOR NO. 3702 — AUG. 21, 1958