Murray D. Shaffer
Edgar R. Johnston
M. P. Lichtenwalter
Thomas L. Seitz
H. D. McClellan
Robert A. Kerst

SHAFFER, JOHNSTON, LICHTENWALTER & ASSOCIATES
Surveyors

672 Logan Road
MANSFIELD, OHIO 44907
Telephone 419-756-3374

2585 Cleveland Road
WOOSTER, OHIO 44691
Telephone 216-345-6377

REPLY TO:

SURVEY FOR VERN HARP

BEING ALL OF LOT 19 OF THE PLEASANT VIEW RIDGE ALLOT. SW1/4 SEC. 24, MADISON TWP RICHLAND Co. OHIO

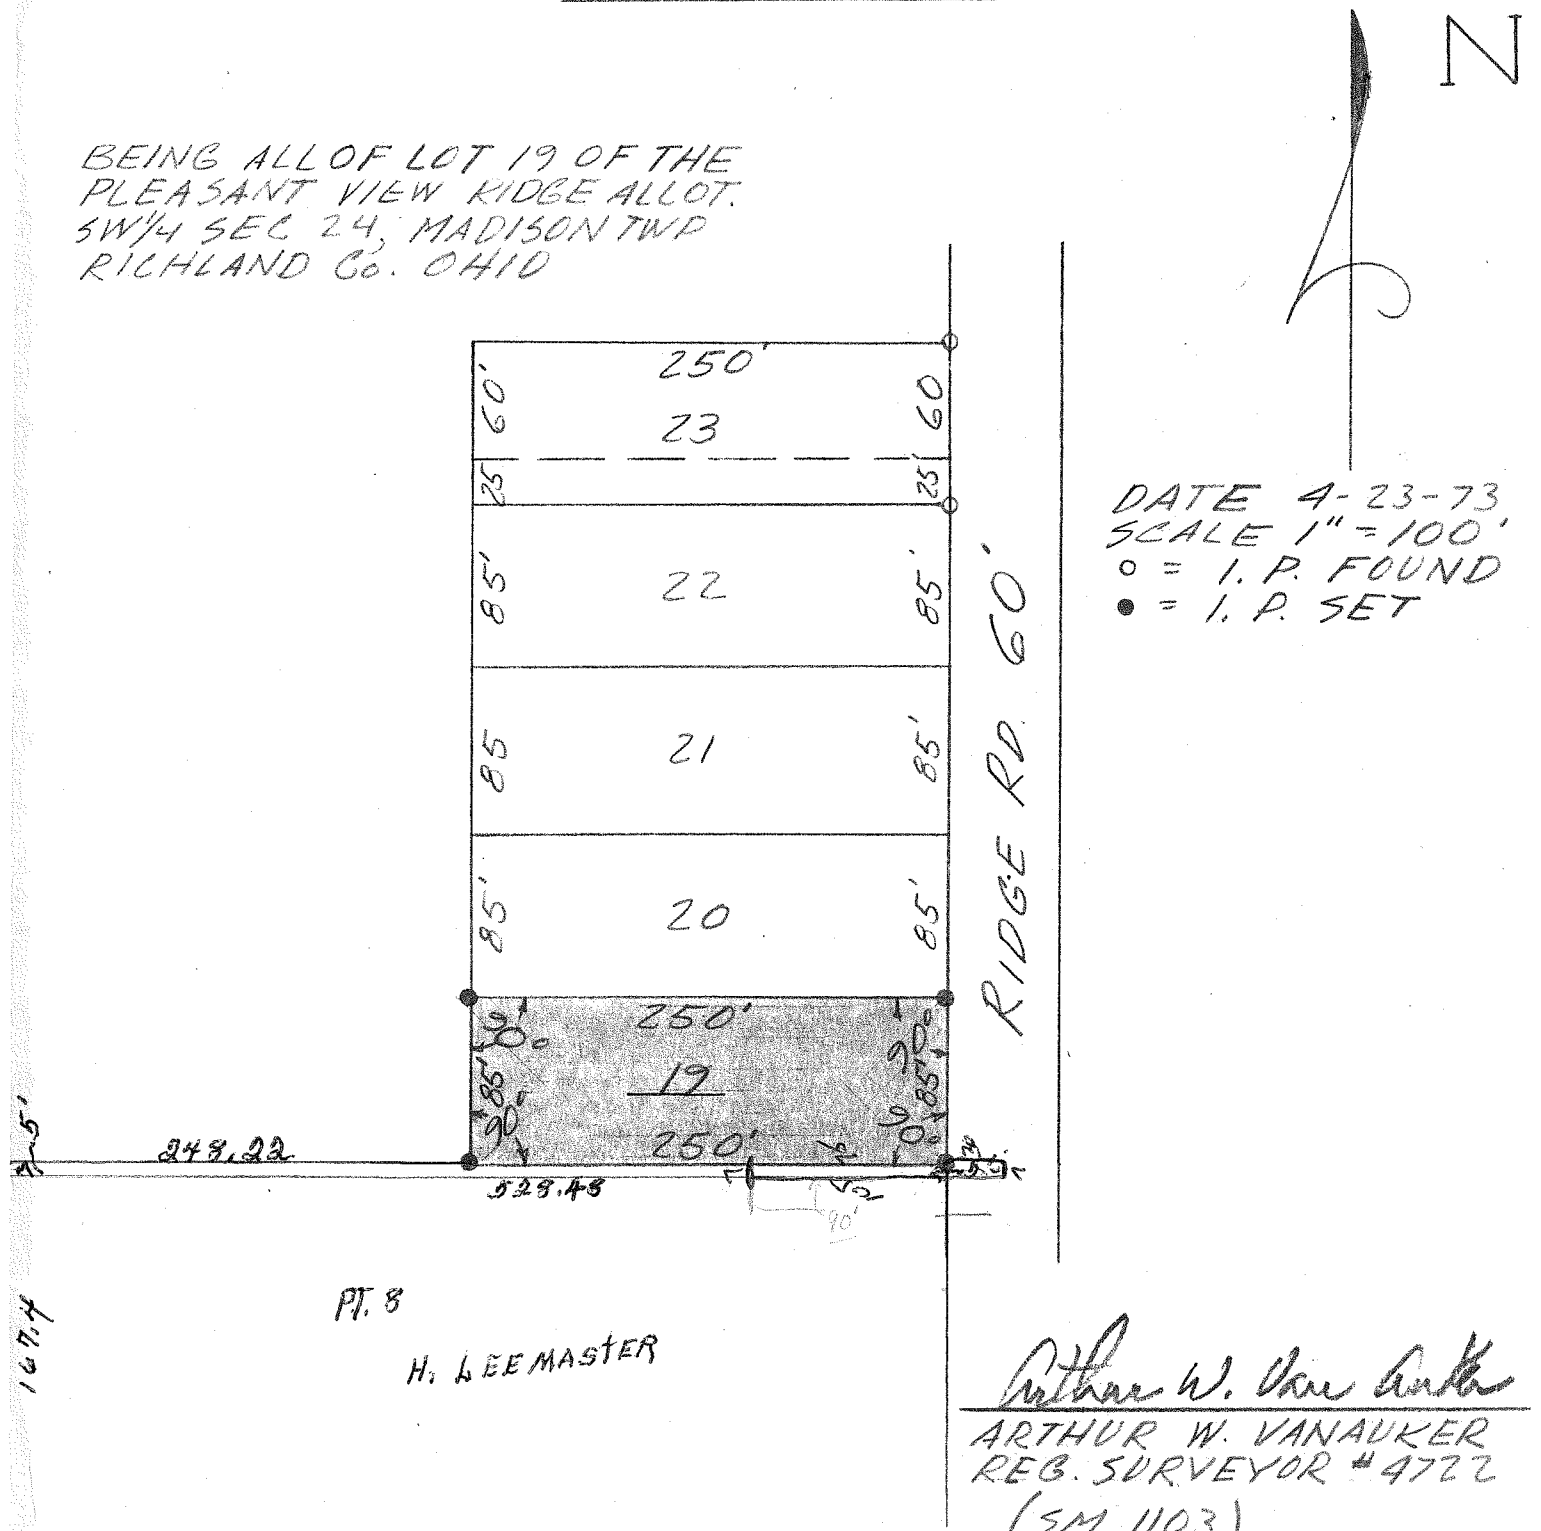

DATE 4-23-73
SCALE 1" = 100'
○ = I. P. FOUND
● = I. P. SET

Arthur W. Van Auker
ARTHUR W. VANAUKER
REG. SURVEYOR #4722
(SM 1103)