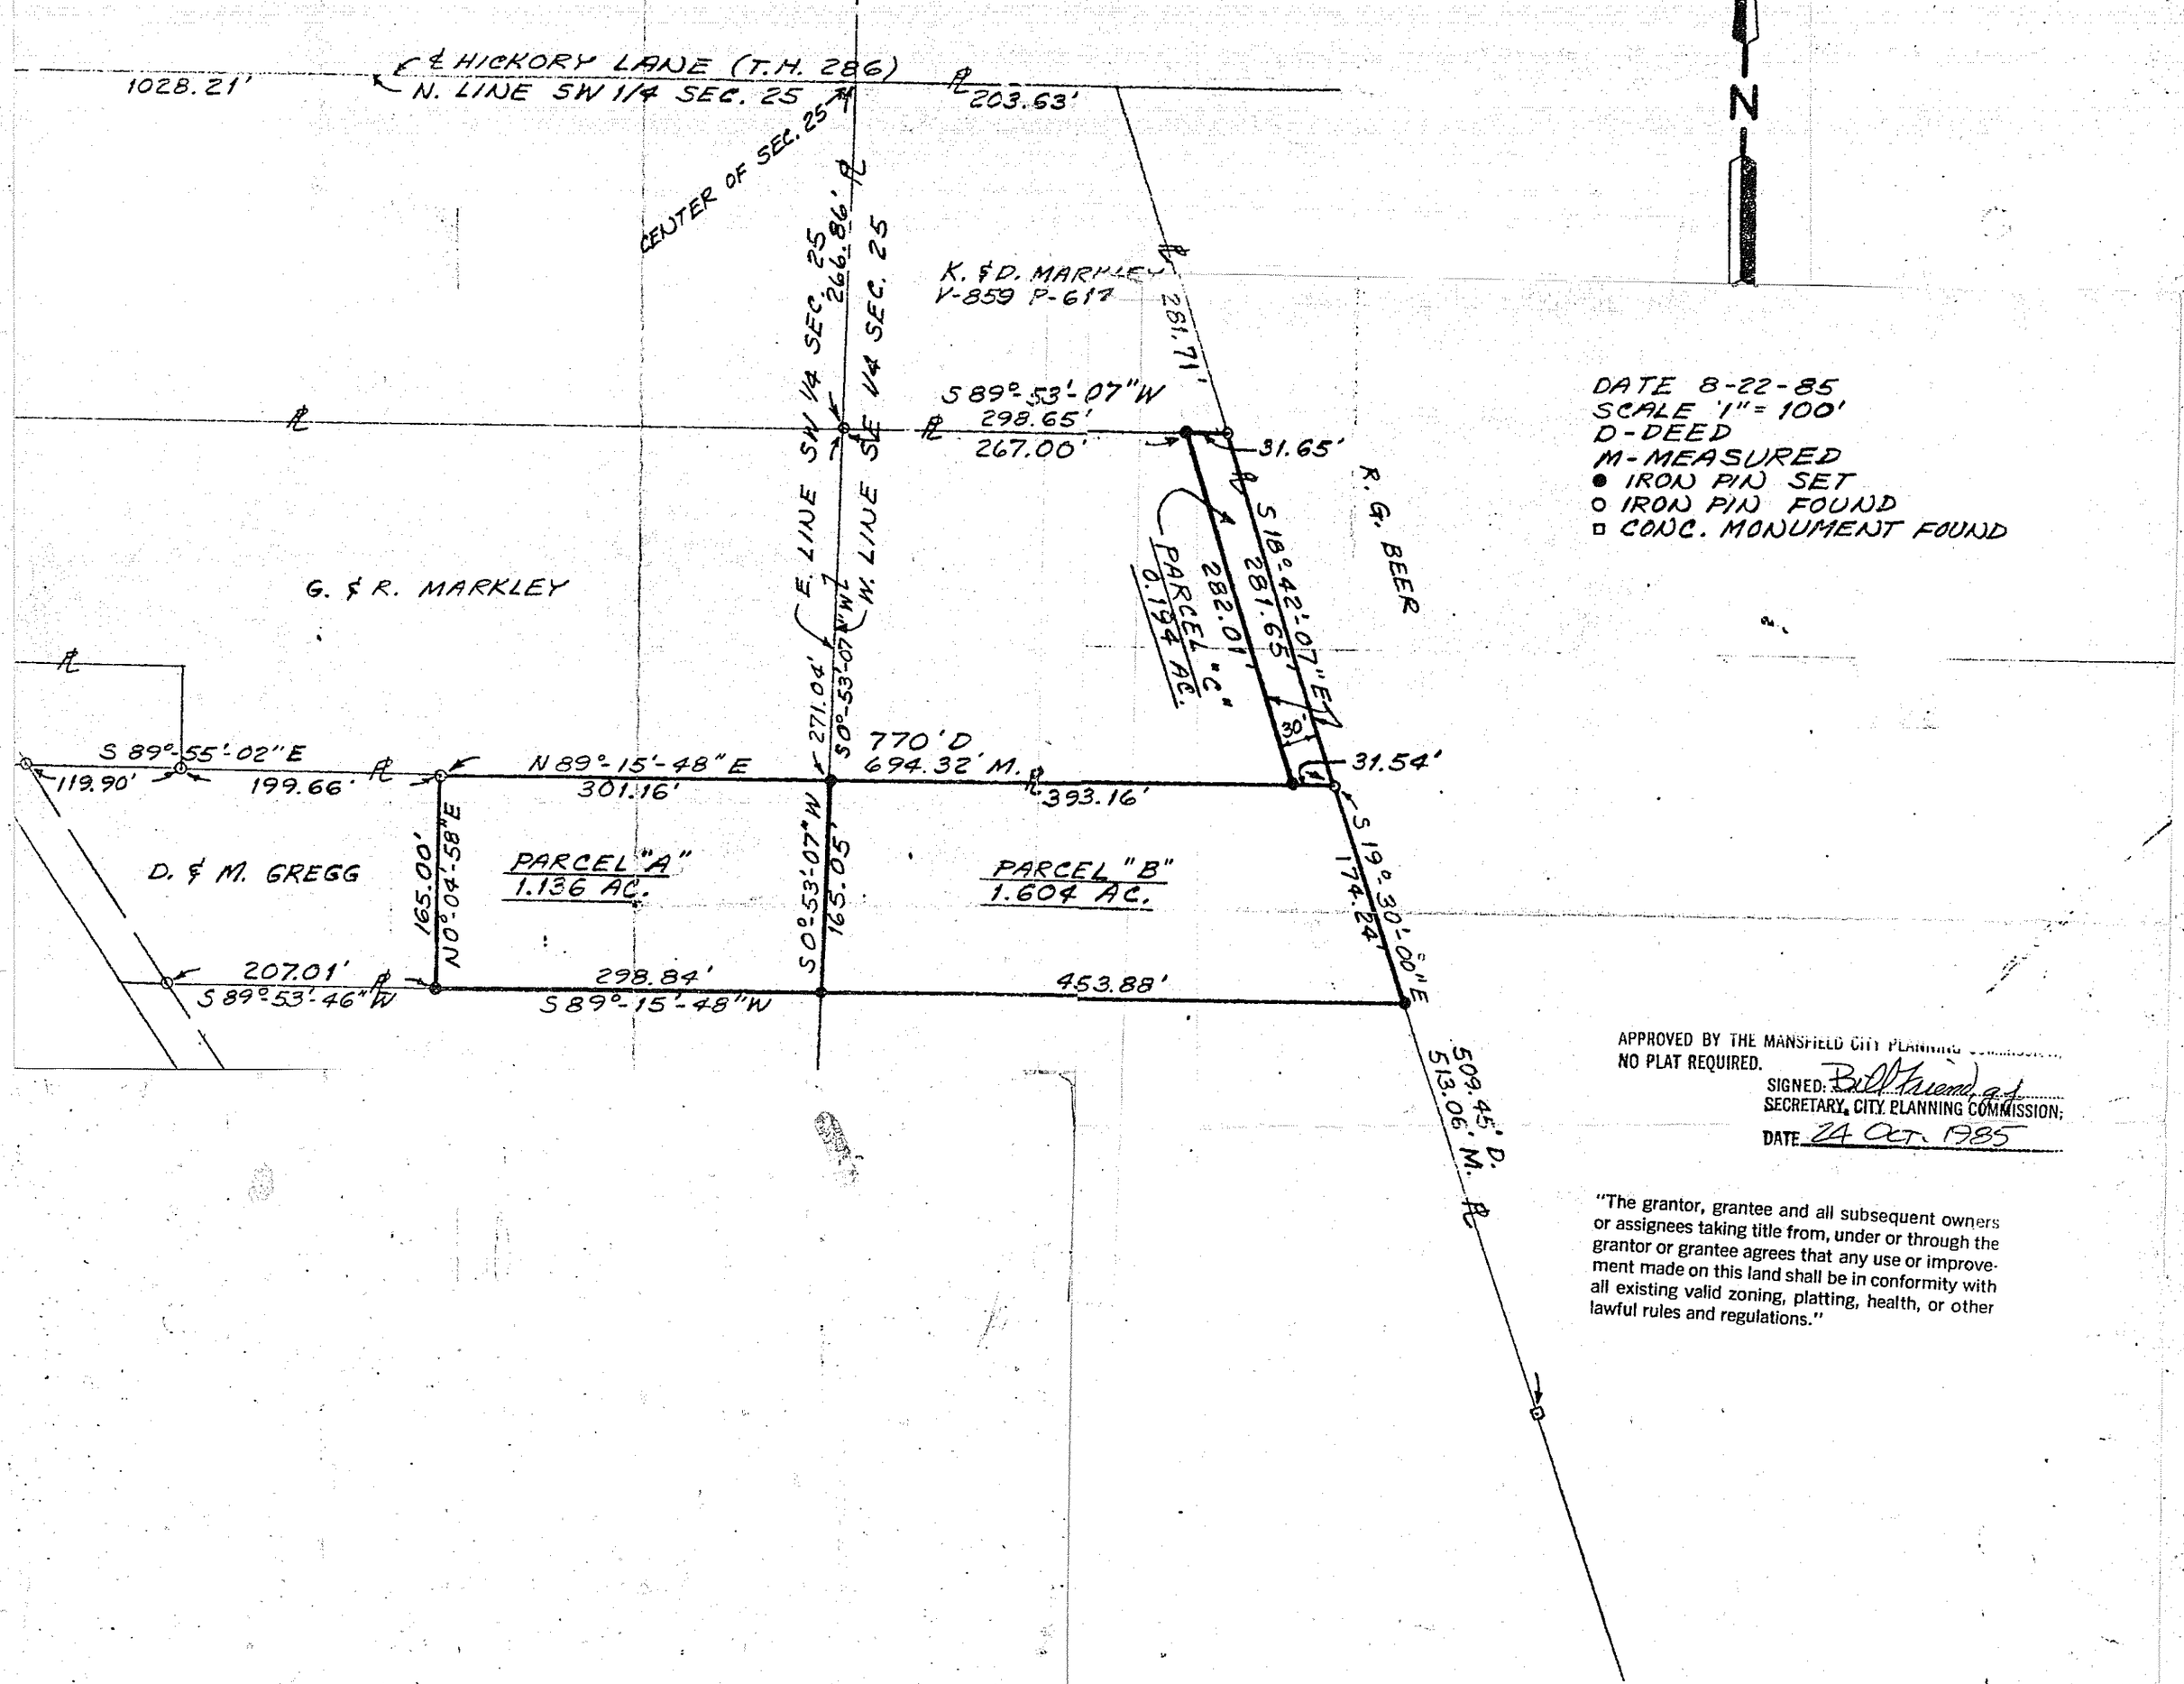

DATE 8-22-85
SCALE 1" = 100'
D-DEED
M-MEASURED
● IRON PIN SET
○ IRON PIN FOUND
□ CONC. MONUMENT FOUND

APPROVED BY THE MANSFIELD CITY PLANNING COMMISSION
NO PLAT REQUIRED.
SIGNED: Bill Friend, a.f.
SECRETARY, CITY PLANNING COMMISSION;
DATE 24 OCT. 1985

"The grantor, grantee and all subsequent owners or assignees taking title from, under or through the grantor or grantee agrees that any use or improvement made on this land shall be in conformity with all existing valid zoning, platting, health, or other lawful rules and regulations."

W. Van Auker
W. VAN AUKER
SURVEYOR # 4722

SHAFFER, JOHNSTON, LICHTENWALTER & ASSOCIATES, INC.
CONSULTING ENGINEERS - SURVEYORS
MANSFIELD OHIO WOOSTER