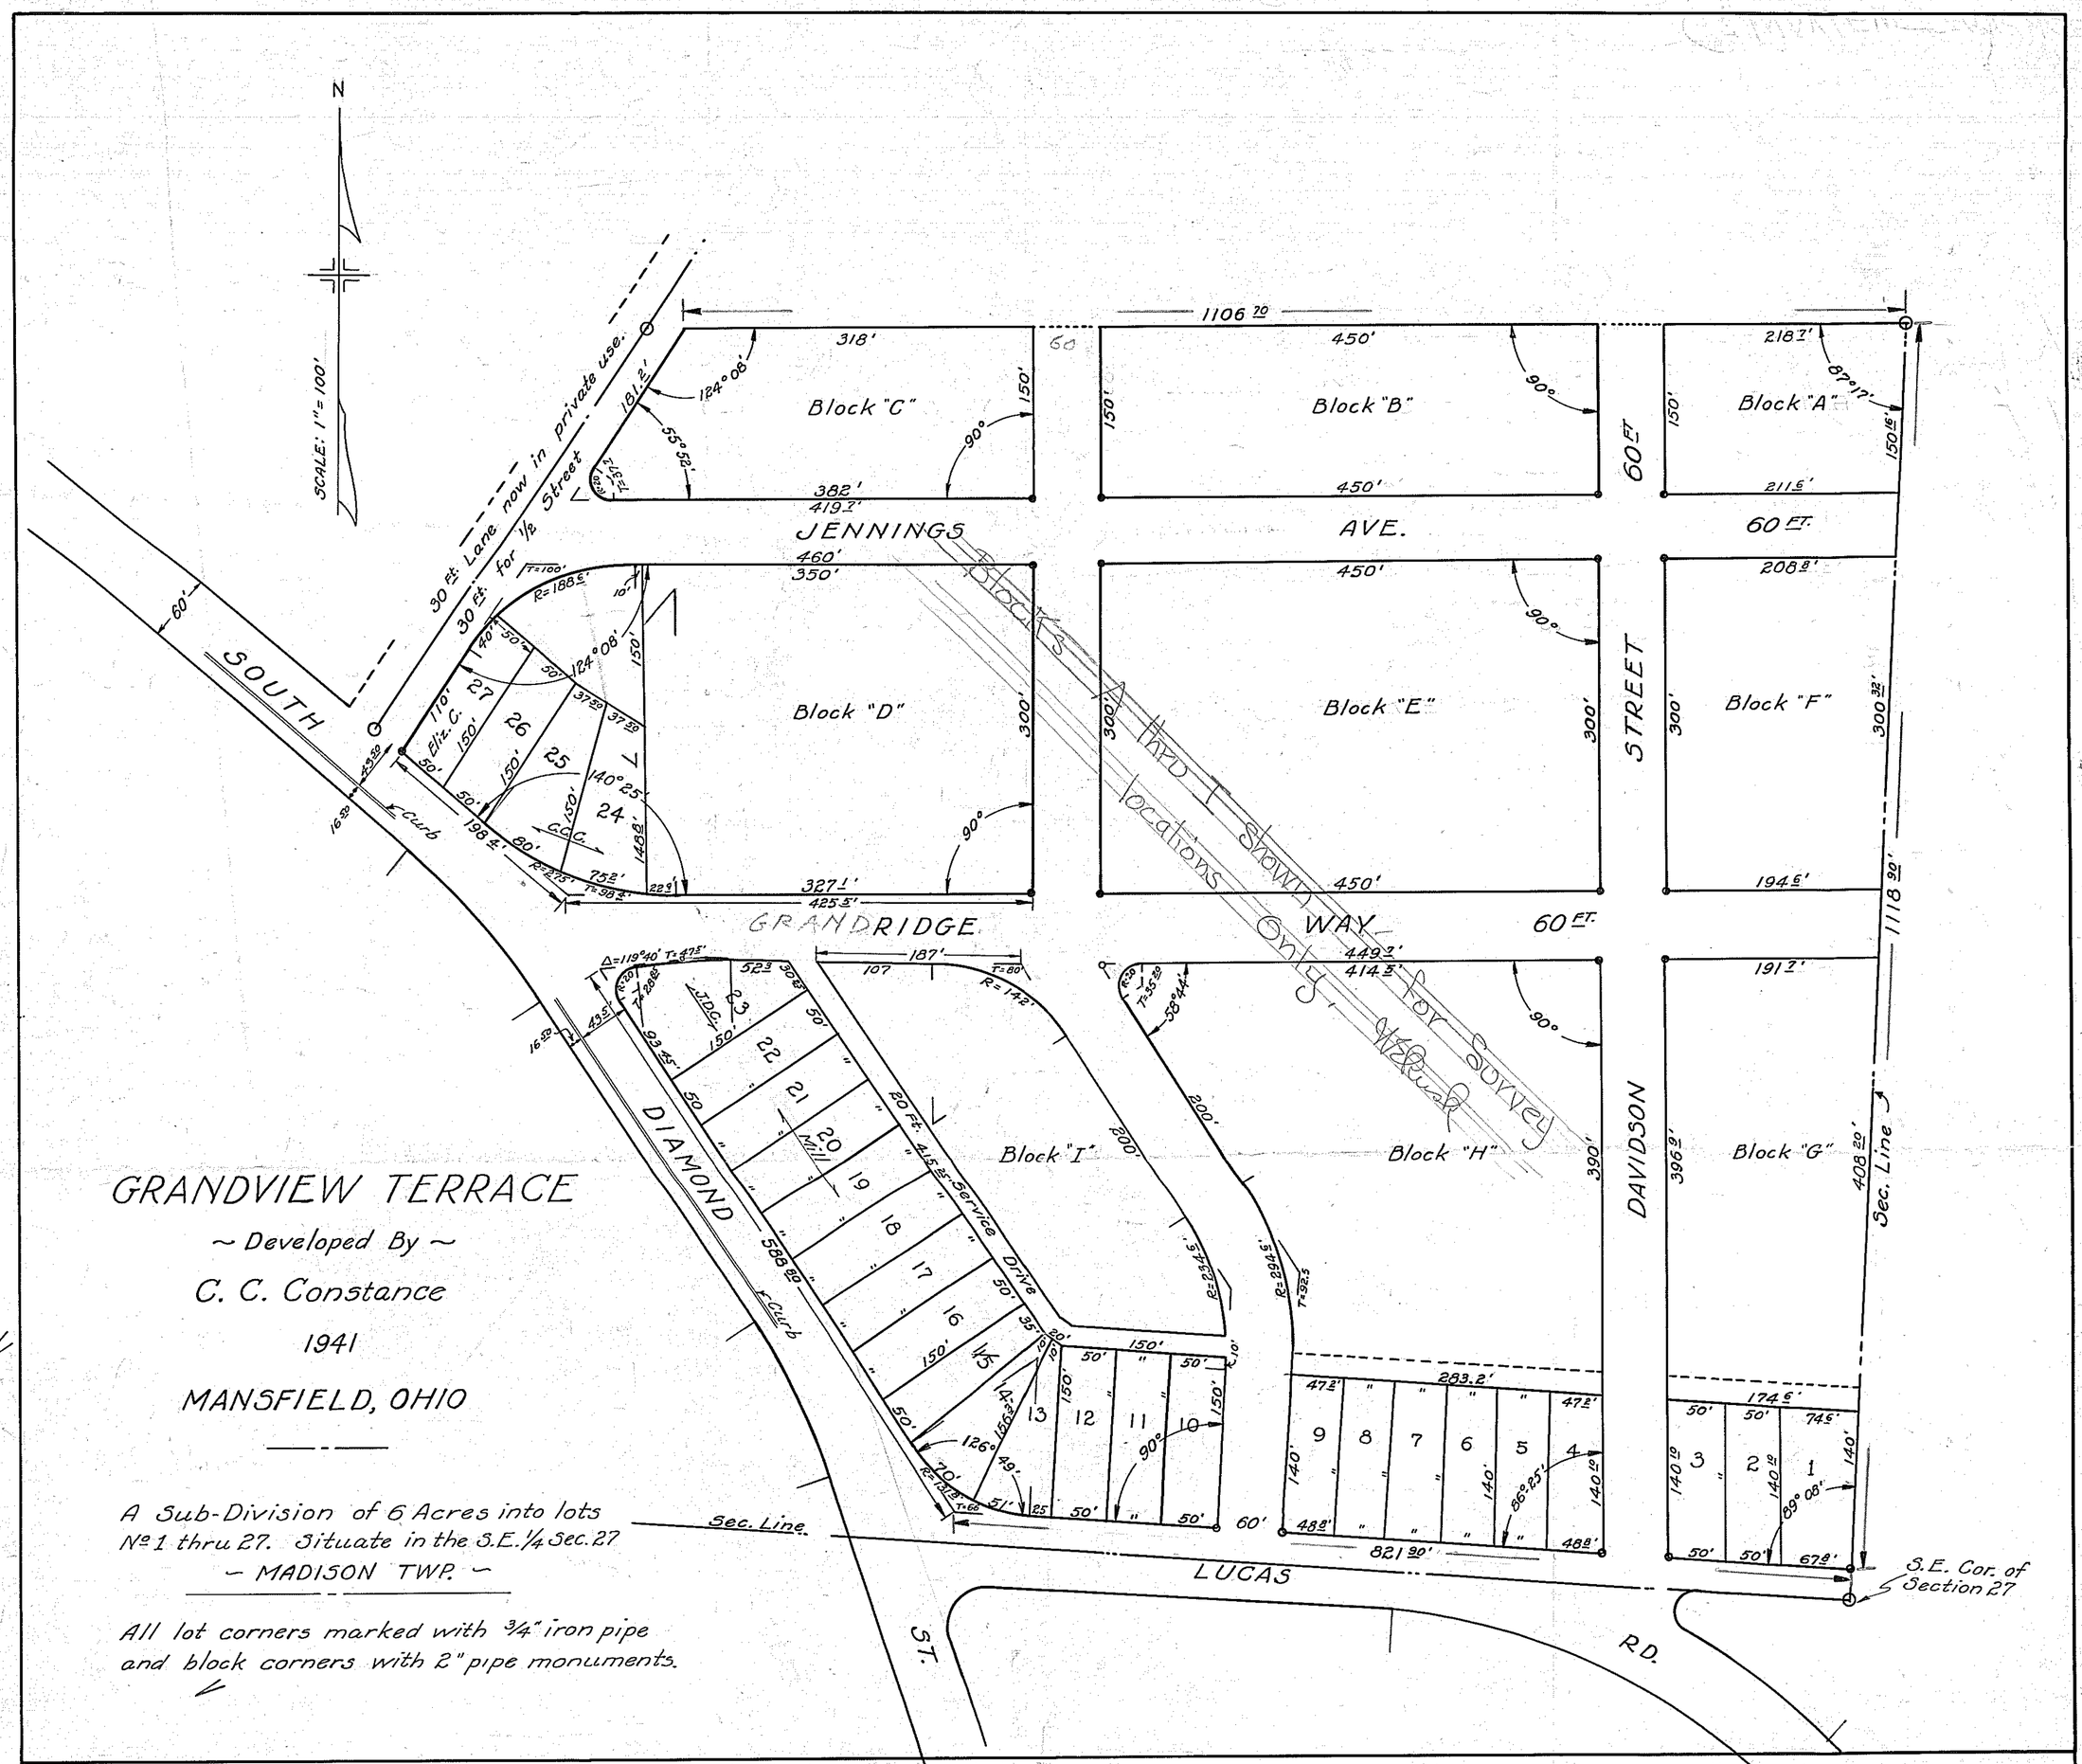

I HEREBY CERTIFY THAT THE WITHIN PLAT AND NOTES ARE CORRECT.

Walter E. Rusk
Reg. Surveyor # 931.

I HEREBY APPROVE THE WITHIN PLAT.

Date June 12th 1941

W. C. Statler
City Engineer.

WE THE PLANNING COMMISSION OF THE CITY OF MANSFIELD HEREBY APPROVE THE PLAT OF "GRANDVIEW TERRACE".

Date July 15 1941.

CITY PLANNING COMMISSION

By C. M. Crafton Secty.

ADOPTION:-

We the undersigned owners of all the lands embraced by the within plat and subdivision, namely, C.C.Constance and Della Constance, owners of the 29.50 acres remaining in lot No. 11 of said quarter section, and John D. Constance owner of the lands now shown as lot No. 23 and Eliz. Conant owner of the lands now shown as lot No. 27, do hereby adopt and accept this subdivision of our lands into lots as set forth by the within plat and do dedicate to public use forever the streets and alleys as shown herein that reach and serve the 27 sub-lots of this subdivision.

Witnesseth	Land Owners
Walter Rusk	Clyde C. Constance
Mildred Bruey	Mrs. E. A. Conant
	Mrs. Edith L. Horvath
	Alexander J. Horvath
	John D. Constance

ACKNOWLEDGEMENT

State of Ohio SS
County of Richland,

Personally appeared before me a Notary Public in and for said County and State, the above signed owners who acknowledged their signatures as their free act and deed for the use and purpose as shown hereon. In witness whereof I hereunto affix my hand and official seal this 18th day of November 1941.

Mary K. Newcomer
MARY K. NEWCOMER, Notary Public
My Commission Expires Jan. 19, 1943

Seal.

Instrument No. 39583 Record Fee $ 8.75

Transfered Nov. 19, 1941 Received November 19 1941 @ 11.50 A.M. Recorded 11/29/41

Norman L. Wolfe
M.B.

Transfer fee $ 1.50