LOT SURVEY FOR Arthur Popp DATE 3-28-49

TOWN Madison Twp OHIO NO.

OWNER Arthur Popp OCCUPANT

SUB-DIV. PT. OF NW QR. SEC. 34 TWP. 21 RN. 18

~~PLAT~~ Deed RECORDED IN VOL. 270 NO. PAGE 166 OF Deed Records

SCALE 1" = 40'

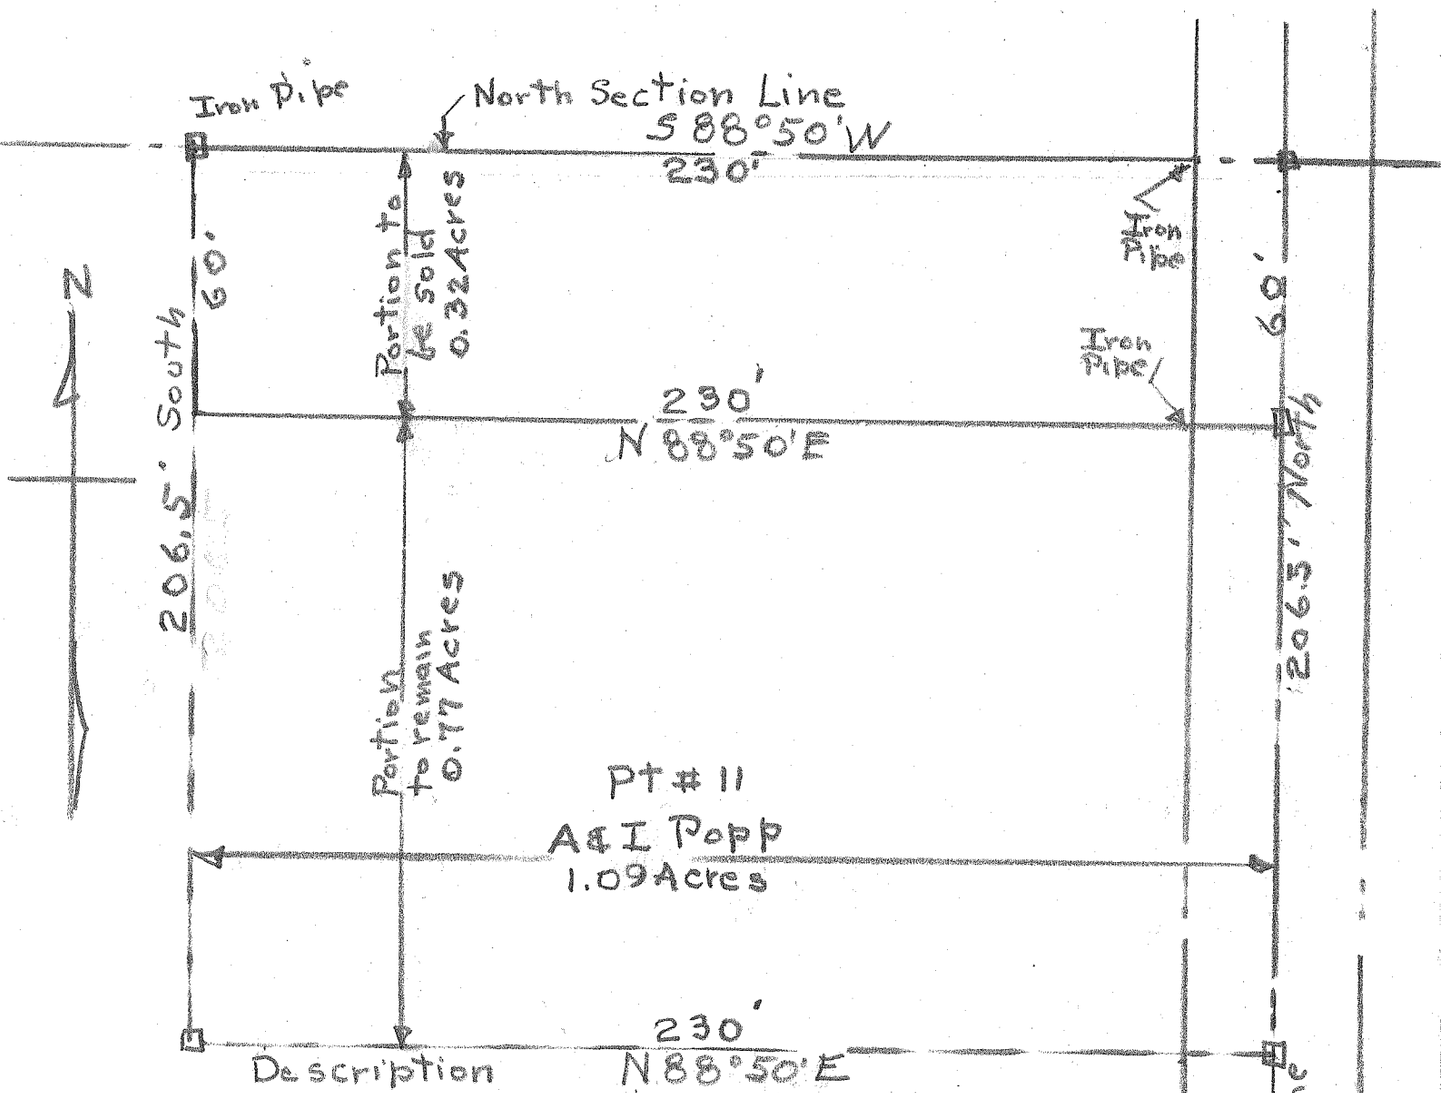

Description

Being a part of the NW 1/4 Sec 34 Twp 21 R18 &
Beginning at the NE Cor of said 1/4 Section
Thence S 88°50' W 230' along No. 1/4 Sec Line to an iron pipe
Thence Southerly parallel with E 1/4 Line 60' to an iron pipe
Thence N 88°50' E 230' to East 1/4 Sec Line
Thence Northerly along E 1/4 Sec Line 60' to place of beginning
& containing 0.32 A more or less but subject to all legal hwys.

DESCRIPTION OF BUILDINGS

No. 1

No. 2

No. 3

I HEREBY CERTIFY THAT I HAVE MADE A SURVEY OF THESE PREMISES AND FIND THE LOT SIZE, BUILDINGS, EASEMENTS, SET-BACK LINES, ETC. TO BE SHOWN.

H. C. Surond ENGINEER AND SURVEYOR, MANSFIELD, OHIO
Lic. Surv #933