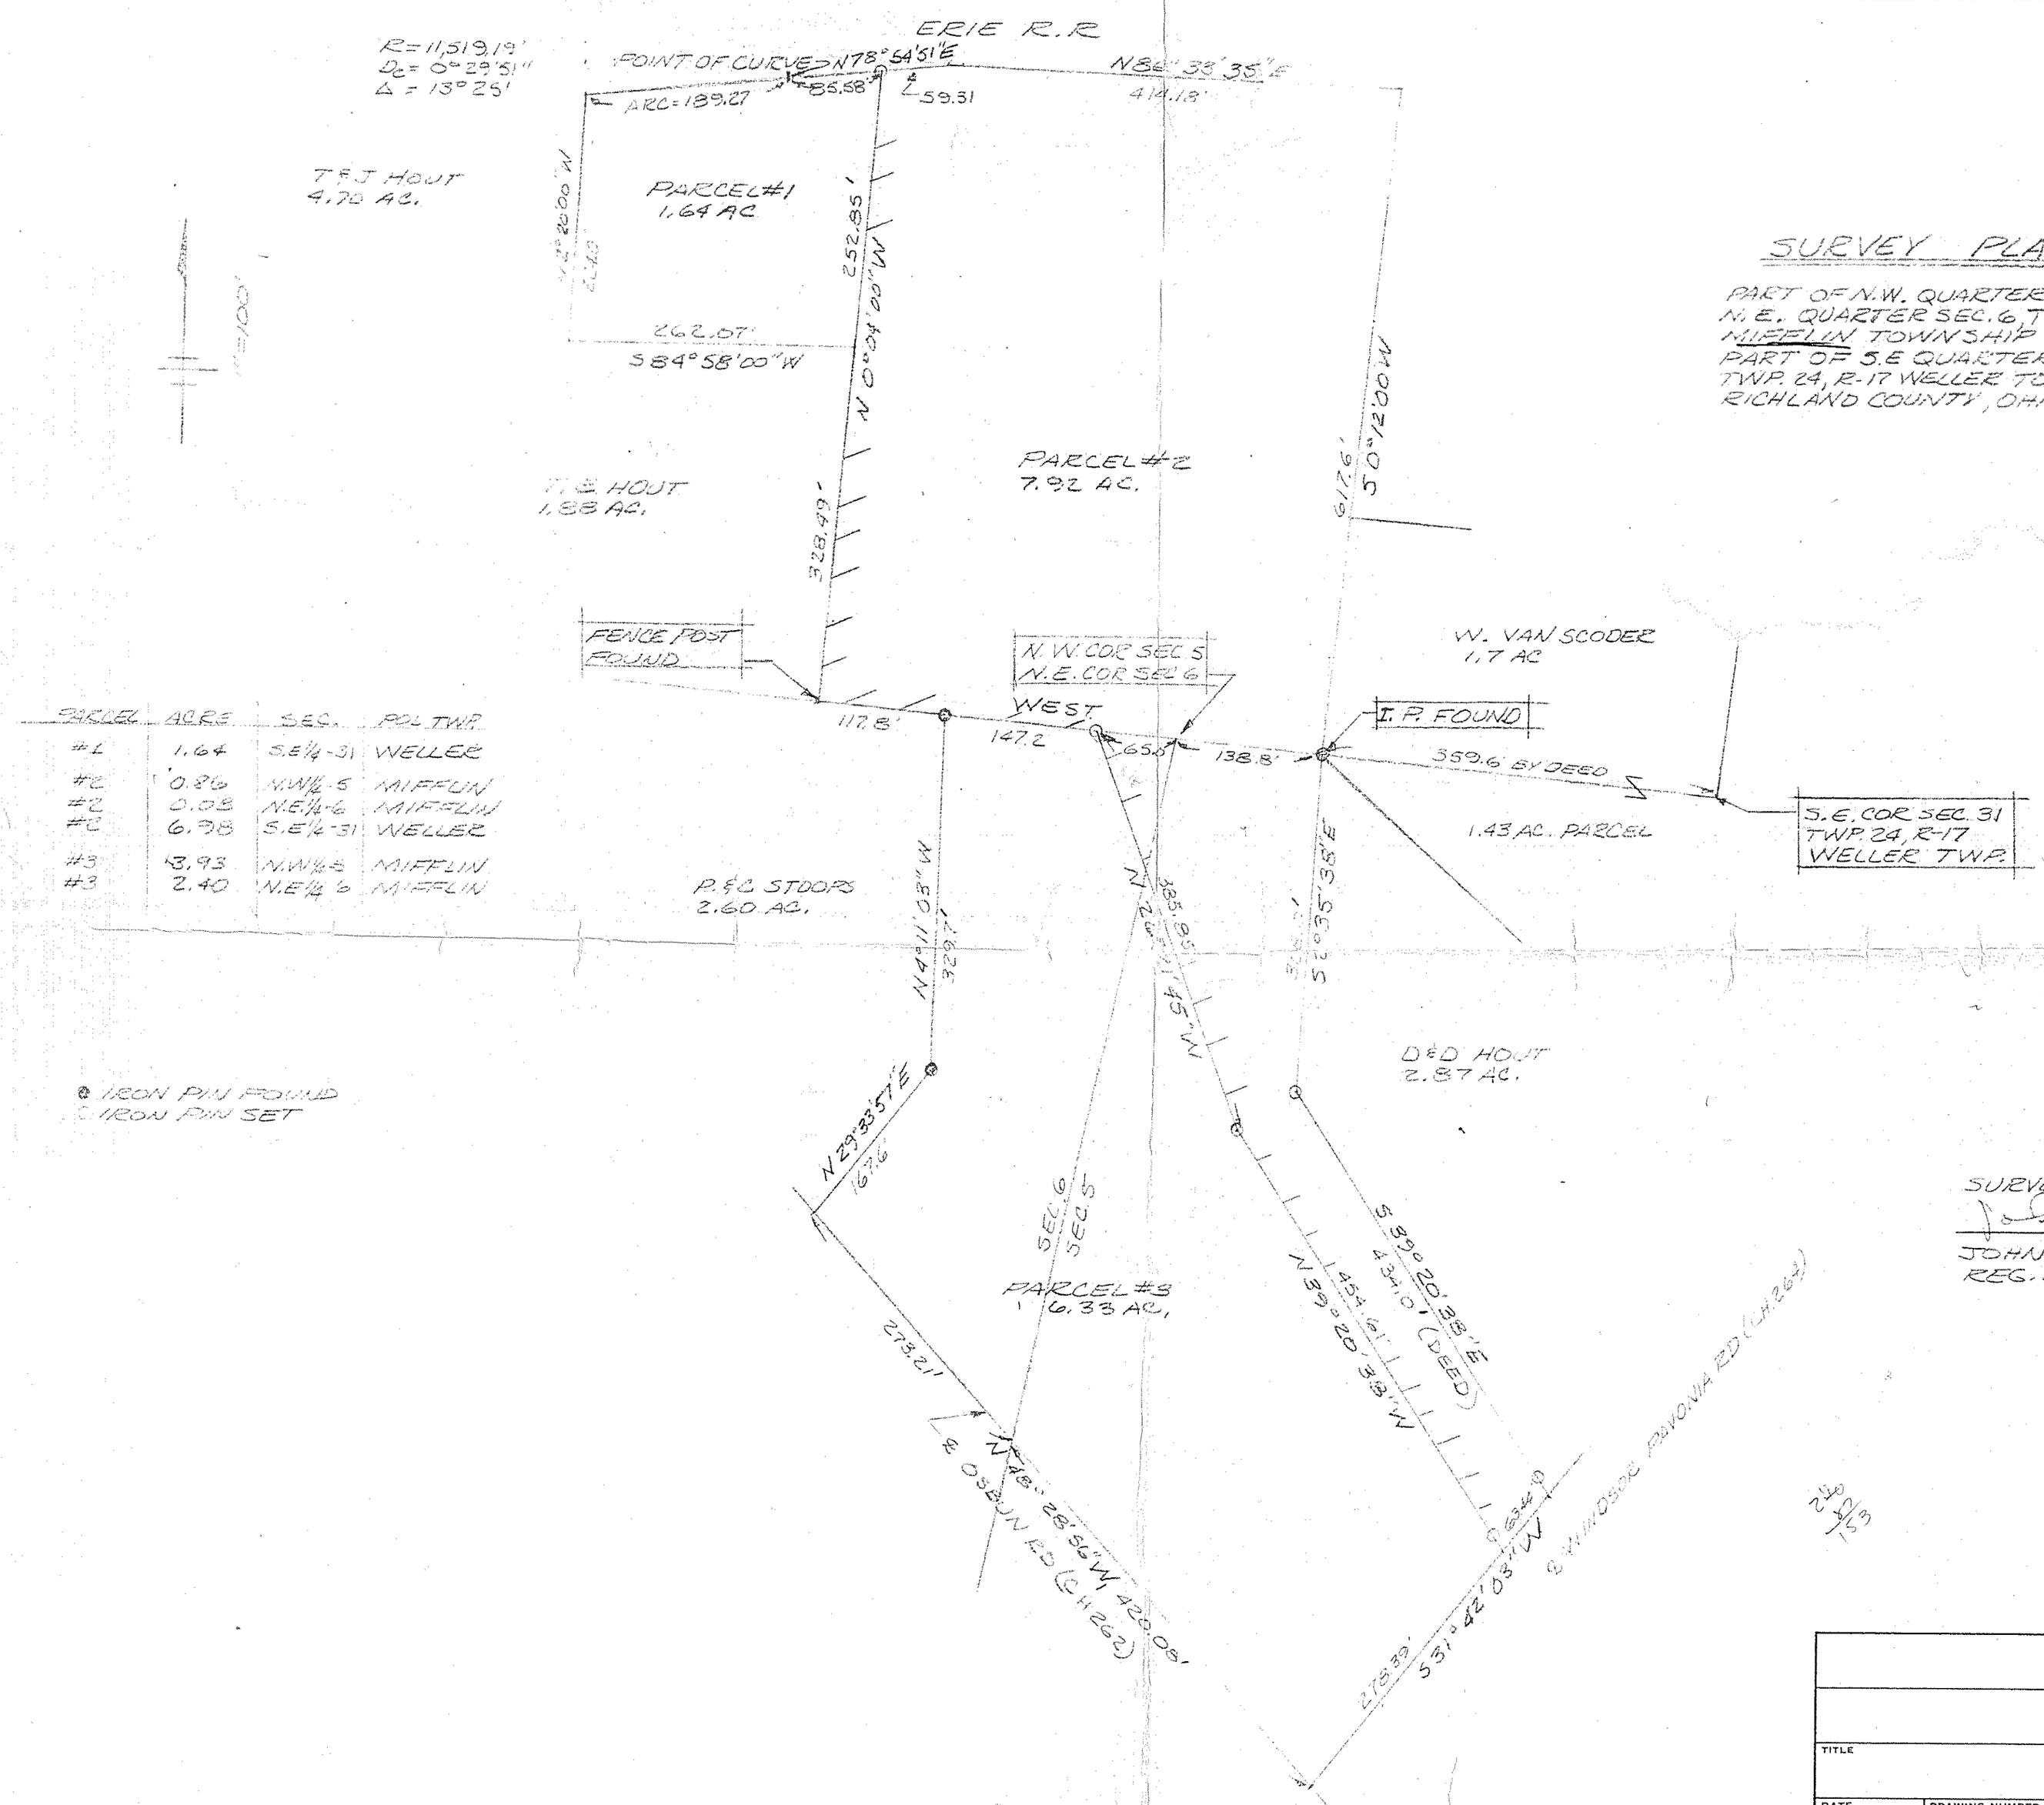

PARCEL	ACRE	SEC.	POL TWP.
#1	1.64	S.E¼-31	WELLER
#2	0.86	N.W¼-5	MIFFLIN
#2	0.08	N.E¼-6	MIFFLIN
#2	6.98	S.E¼-31	WELLER
#3	3.93	N.W¼-5	MIFFLIN
#3	2.40	N.E¼-6	MIFFLIN

● IRON PIN FOUND
○ IRON PIN SET

SURVEY PLAT

PART OF N.W. QUARTER SEC. 5 AND N.E. QUARTER SEC. 6, TWP 23, R-17 MIFFLIN TOWNSHIP
PART OF S.E QUARTER SEC. 31, TWP. 24, R-17 WELLER TOWNSHIP
RICHLAND COUNTY, OHIO

SURVEYED FOR D. HOUT
10/25/77
JOHN W. NAPIER JR
REG. SURVEYOR #6252

	SCALE	DRAWN BY
		APPROVED BY
TITLE		
DATE	DRAWING NUMBER	

ALBANESE © 10-5455
ARCHITECTS STANDARD FORM