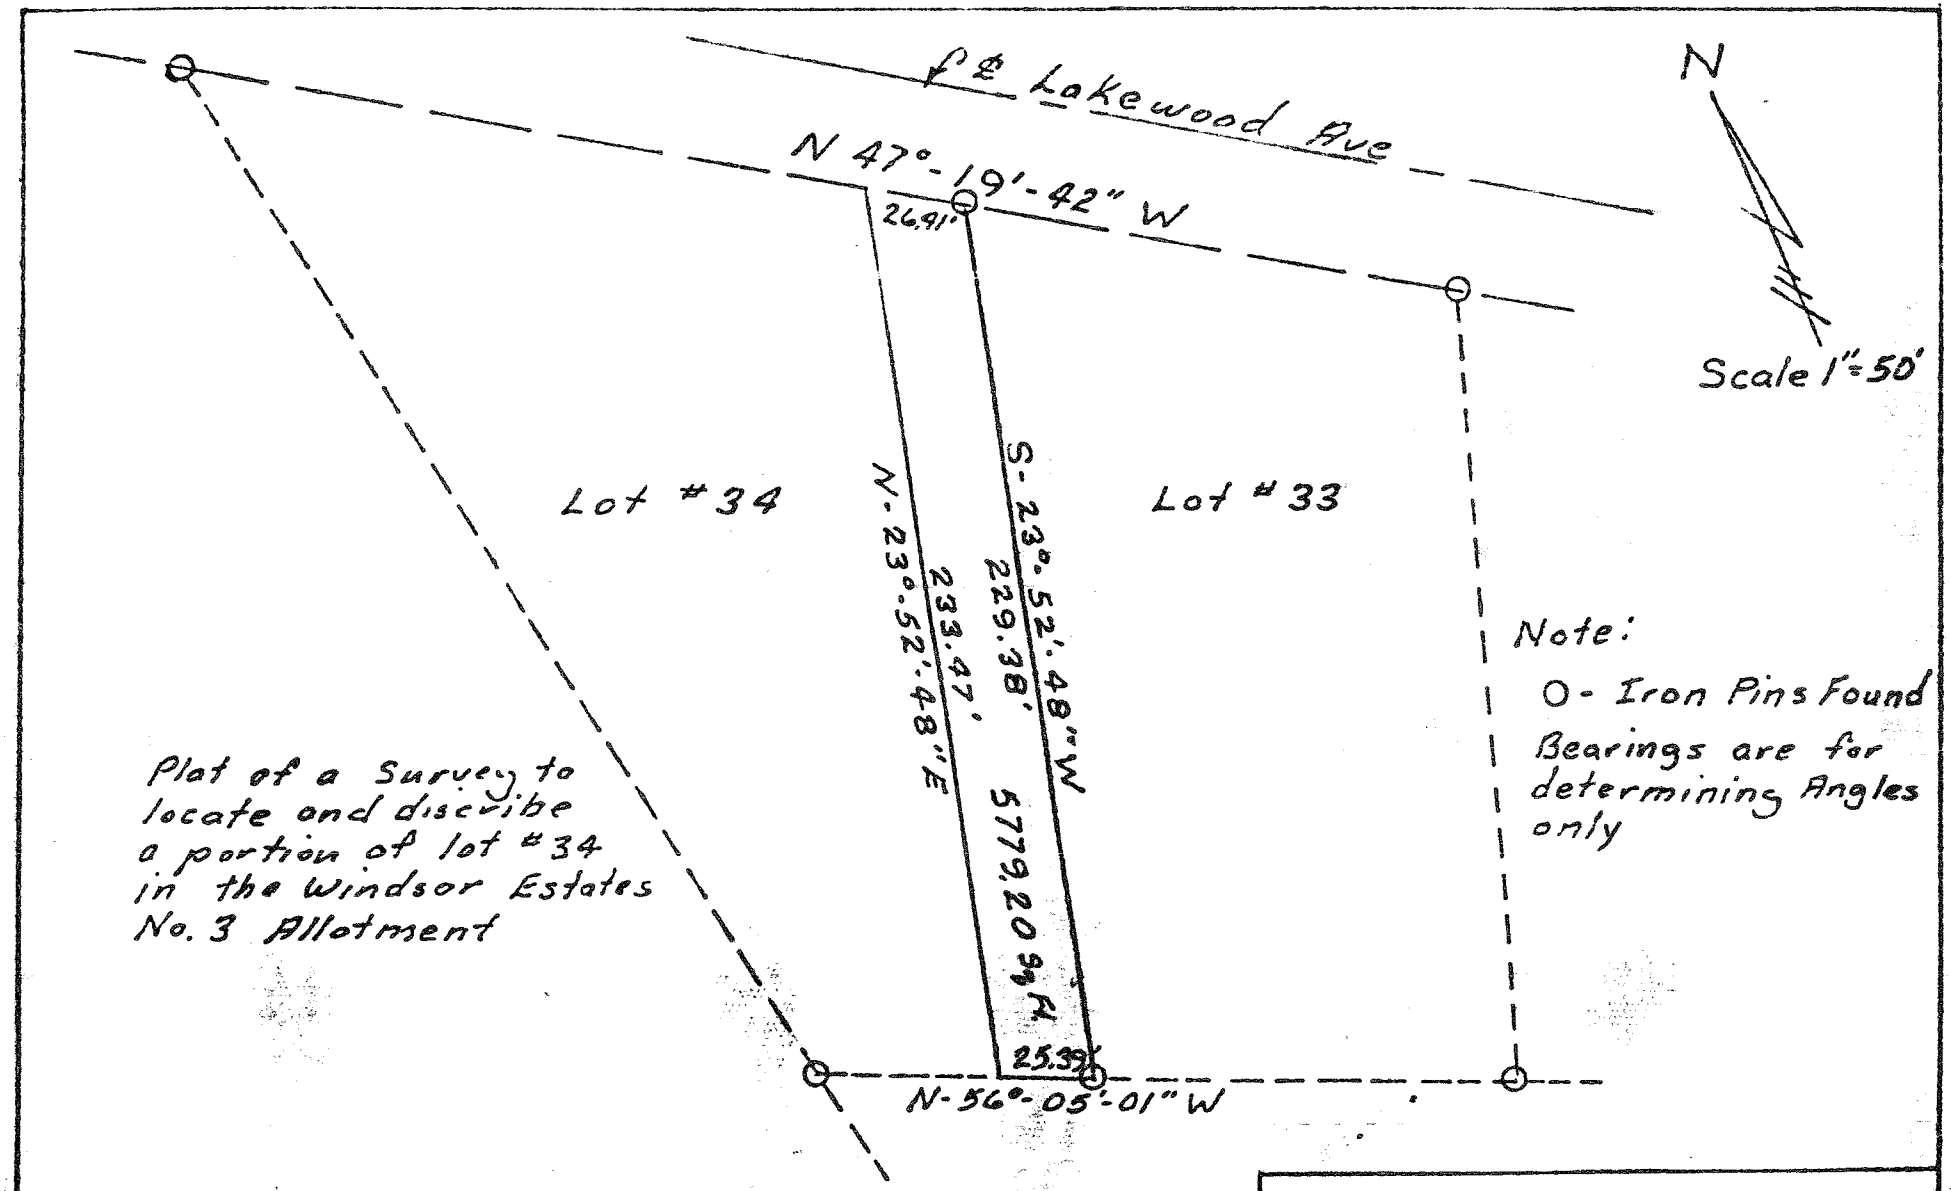
℄ Lakewood Ave
N 47°-19'-42" W
26.91'
N
Scale 1"=50'
Lot #34
Lot #33
N-23°-52'-48"E
233.47'
S-23°-52'-48"W
229.38'
5779.20 sq ft
25.39'
N-56°-05'-01"W
Note:
O- Iron Pins Found
Bearings are for determining Angles only
Plat of a Survey to locate and discribe a portion of lot #34 in the Windsor Estates No. 3 Allotment
I hereby certify this plat to be a true deliniation of a survey performed by Richard K. Hudnut Reg Surveyor
Reuben K. Hudnut P.S. #5956
Windsor Estates No. 3
Part of Lot #34 SW¼
Sec. #5 Twp 23 Rg 17
Mifflin Twp Richland
County Ohio
Drawn by RKH Date 9-16-80 Scale 1"=50'