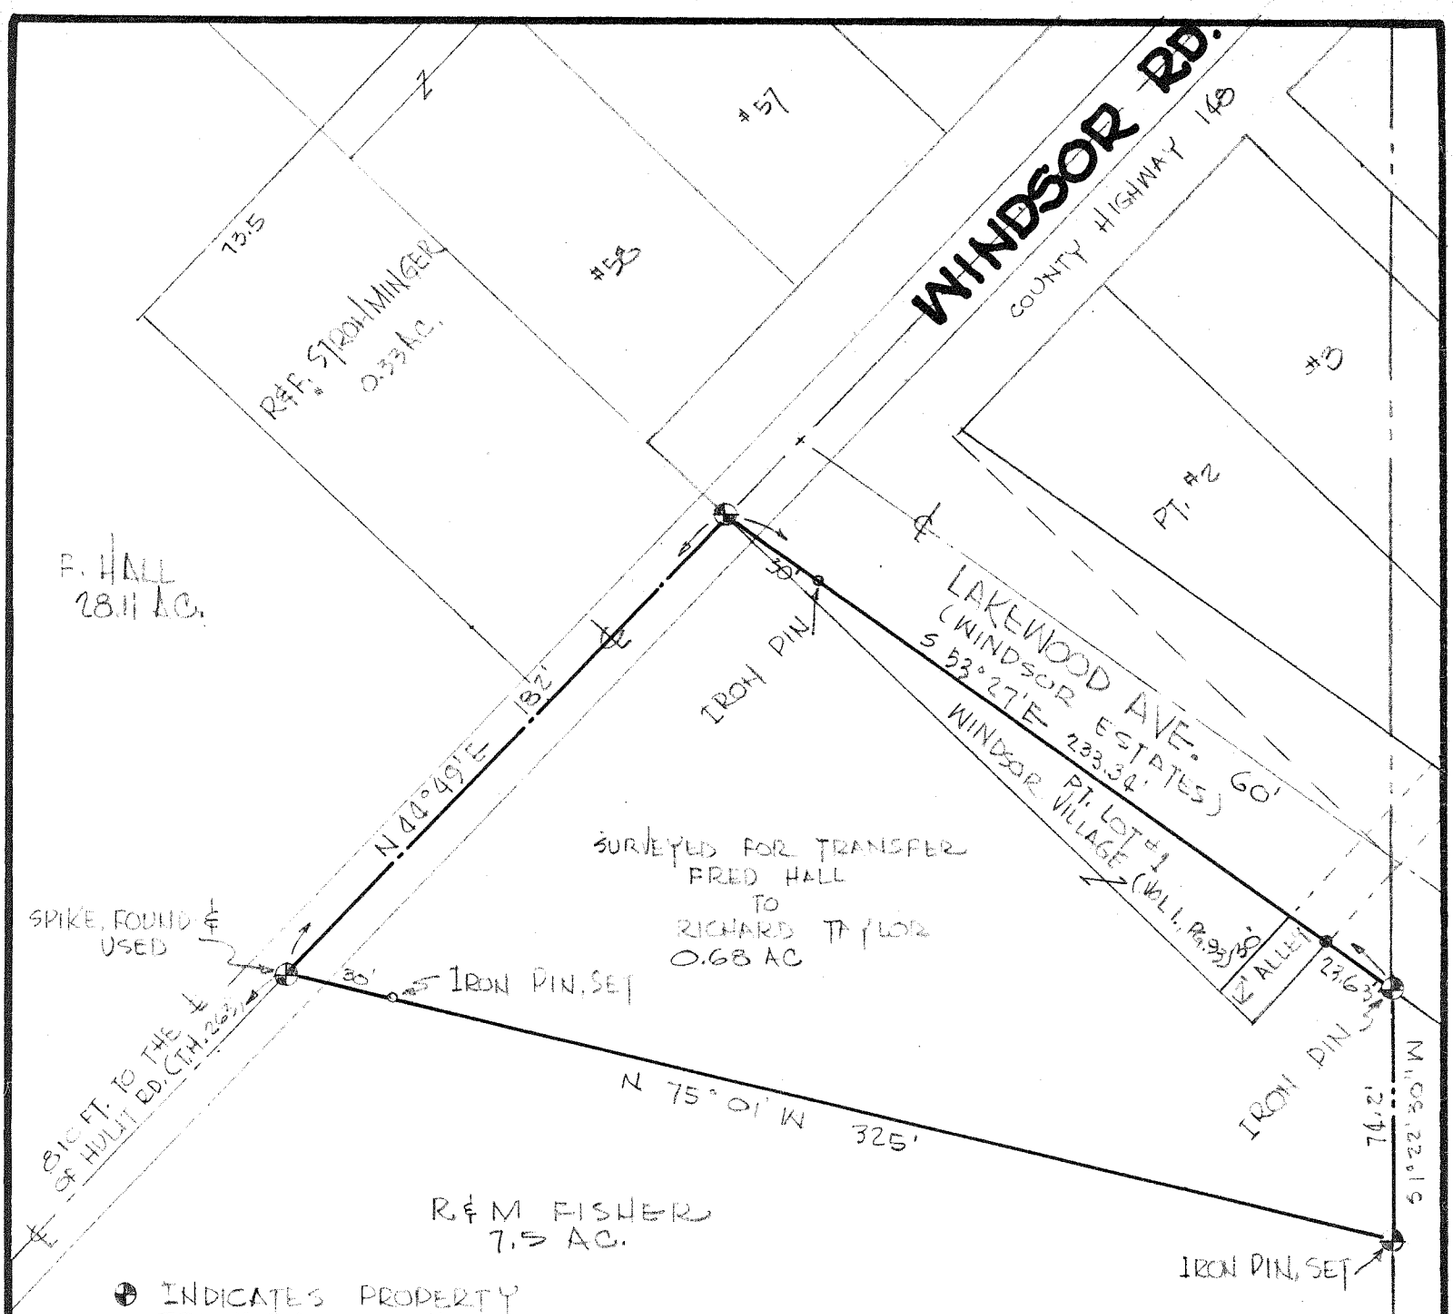

● INDICATES PROPERTY CORNERS OF THIS SURVEY WITH MARKERS SET THEREON.

THE EAST LINE OF THE SE'4 SECTION 6, MIFFLIN TOWNSHIP

THIS SURVEY WAS MADE FOR AND AT THE REQUEST OF MR. FRED HALL, 1857 WINDSOR RD., MANSFIELD, OHIO

Justin A. Seiler

SURVEY BY: JUSTIN A. SEILER
REG. SURVEYOR # 4421

SURVEY PLAT FOR PROPERTY TRANSFER

HALL TO TAYLOR

PART SE '4 SECTION 6
MIFFLIN TOWNSHIP
RICHLAND COUNTY,
OHIO

DATE: 2-29-68 SCALE: 1"=50'
DRAWING NO: 68385 DRWN. BY: JAS