SURVEY FOR MARGARET A. FISHER

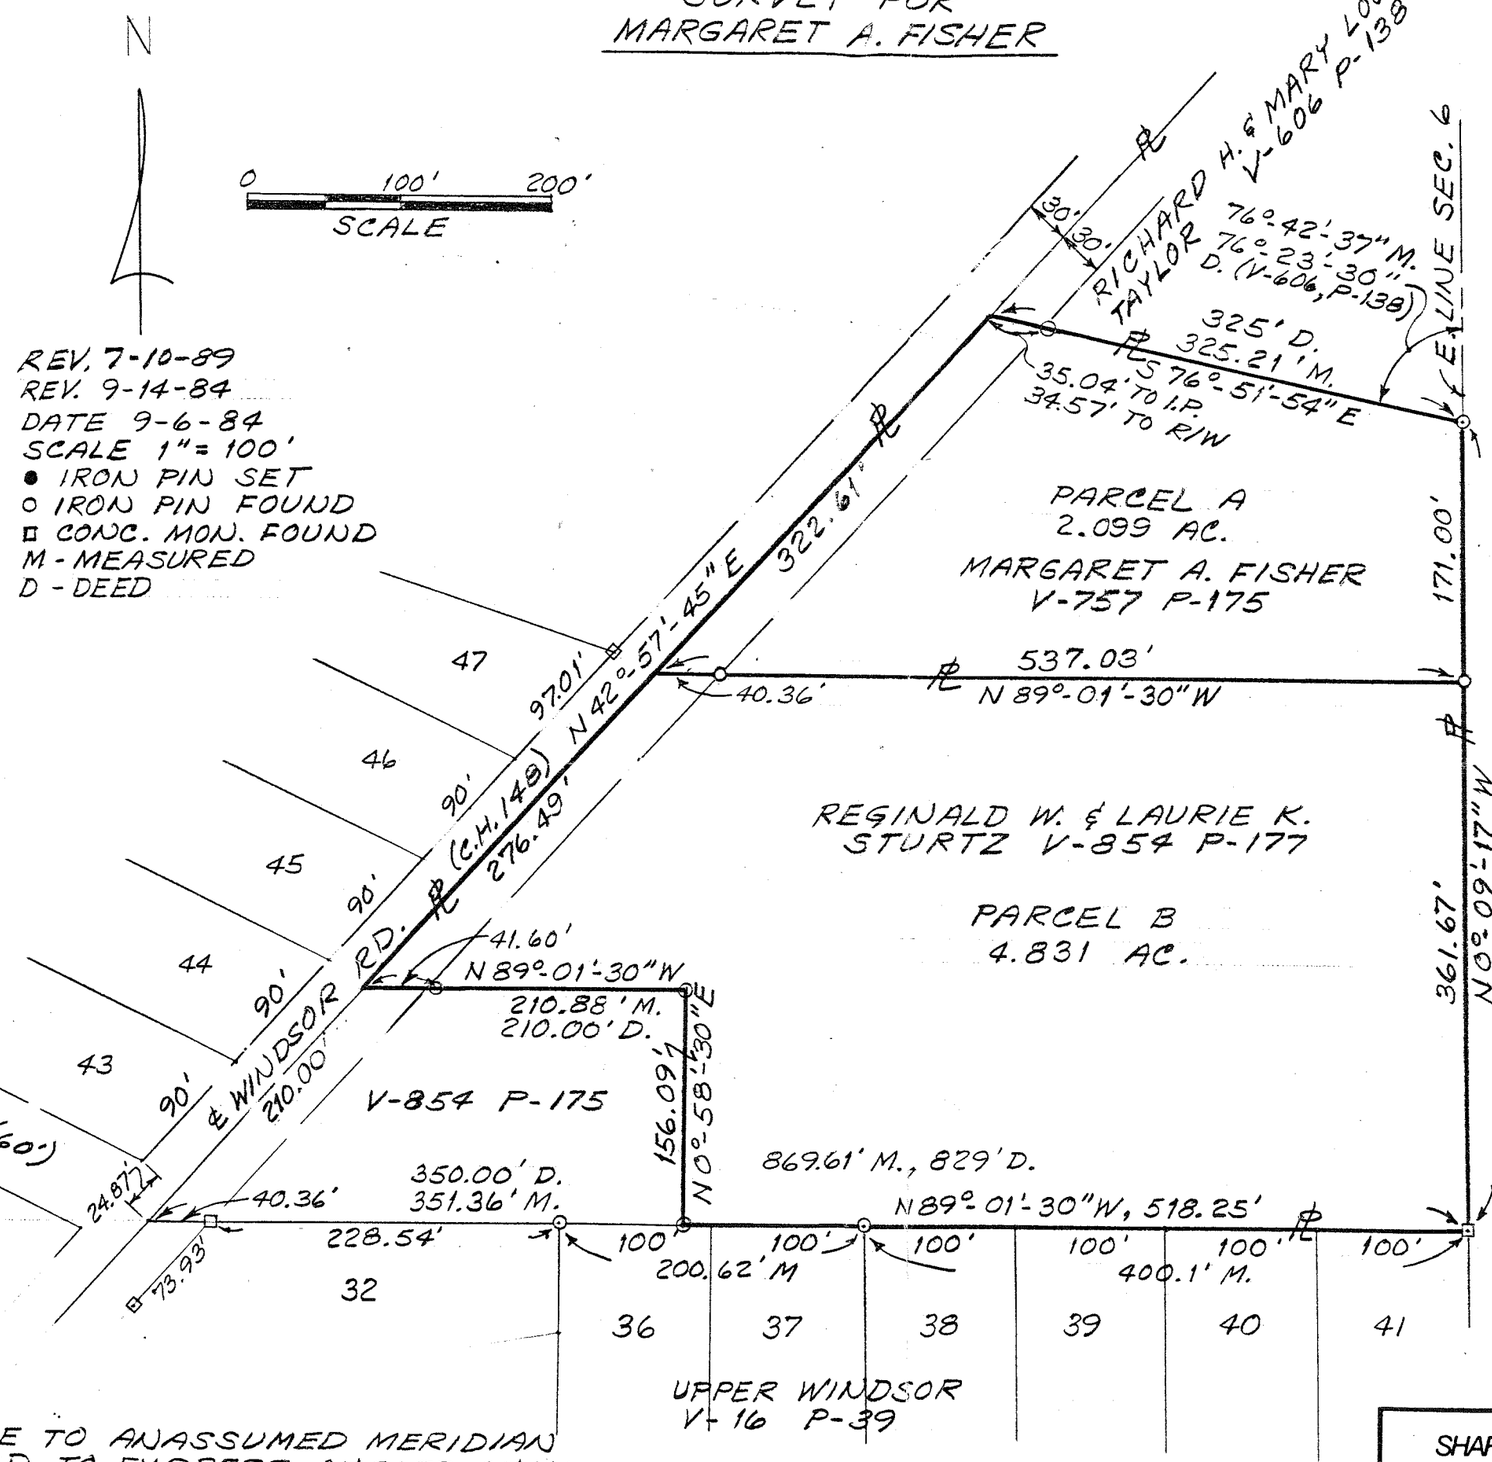

PART OF THE SE ¼, SEC. 6, T-23, R-17, MIFFLIN TWP., RICHLAND CO., OHIO

BEARINGS ARE TO ANASSUMED MERIDIAN AND ARE USED TO EXPRESS ANGLES ONLY.

STATE OF OHIO
ROGER L. STEVENS
7052
REGISTERED
SURVEYOR

Roger L. Stevens
ROGER L. STEVENS
REG. SURVEYOR #7052

Arthur W. Van Rueker
ARTHUR W. VAN AUKER
REG. SURVEYOR #4722
SM 1642

SHAFFER, JOHNSTON, LICHTENWALTER & ASSOCIATES, INC.
CONSULTING ENGINEERS - SURVEYORS
MANSFIELD OHIO WOOSTER