SHAFFER, JOHNSTON,
LICHTENWALTER & ASSOCIATES INC.
CONSULTING ENGINEERS
WOOSTER OHIO MANSFIELD

SURVEY FOR
AUGUST A. BERGER

REV. 4-27-89
REV 6-19-86
REV. 5-12-86
REV. 4-28-86
DATE 12-4-74
SCALE 1" = 100'
⊙ = IRON PIN SET
○ = RAILROAD SPIKE
□ = IRON PIN FOUND

Roger L. Stevens
ROGER L. STEVENS,
REG. SURVEYOR #7052

STATE OF OHIO
ROGER L. STEVENS
7052
REGISTERED
SURVEYOR

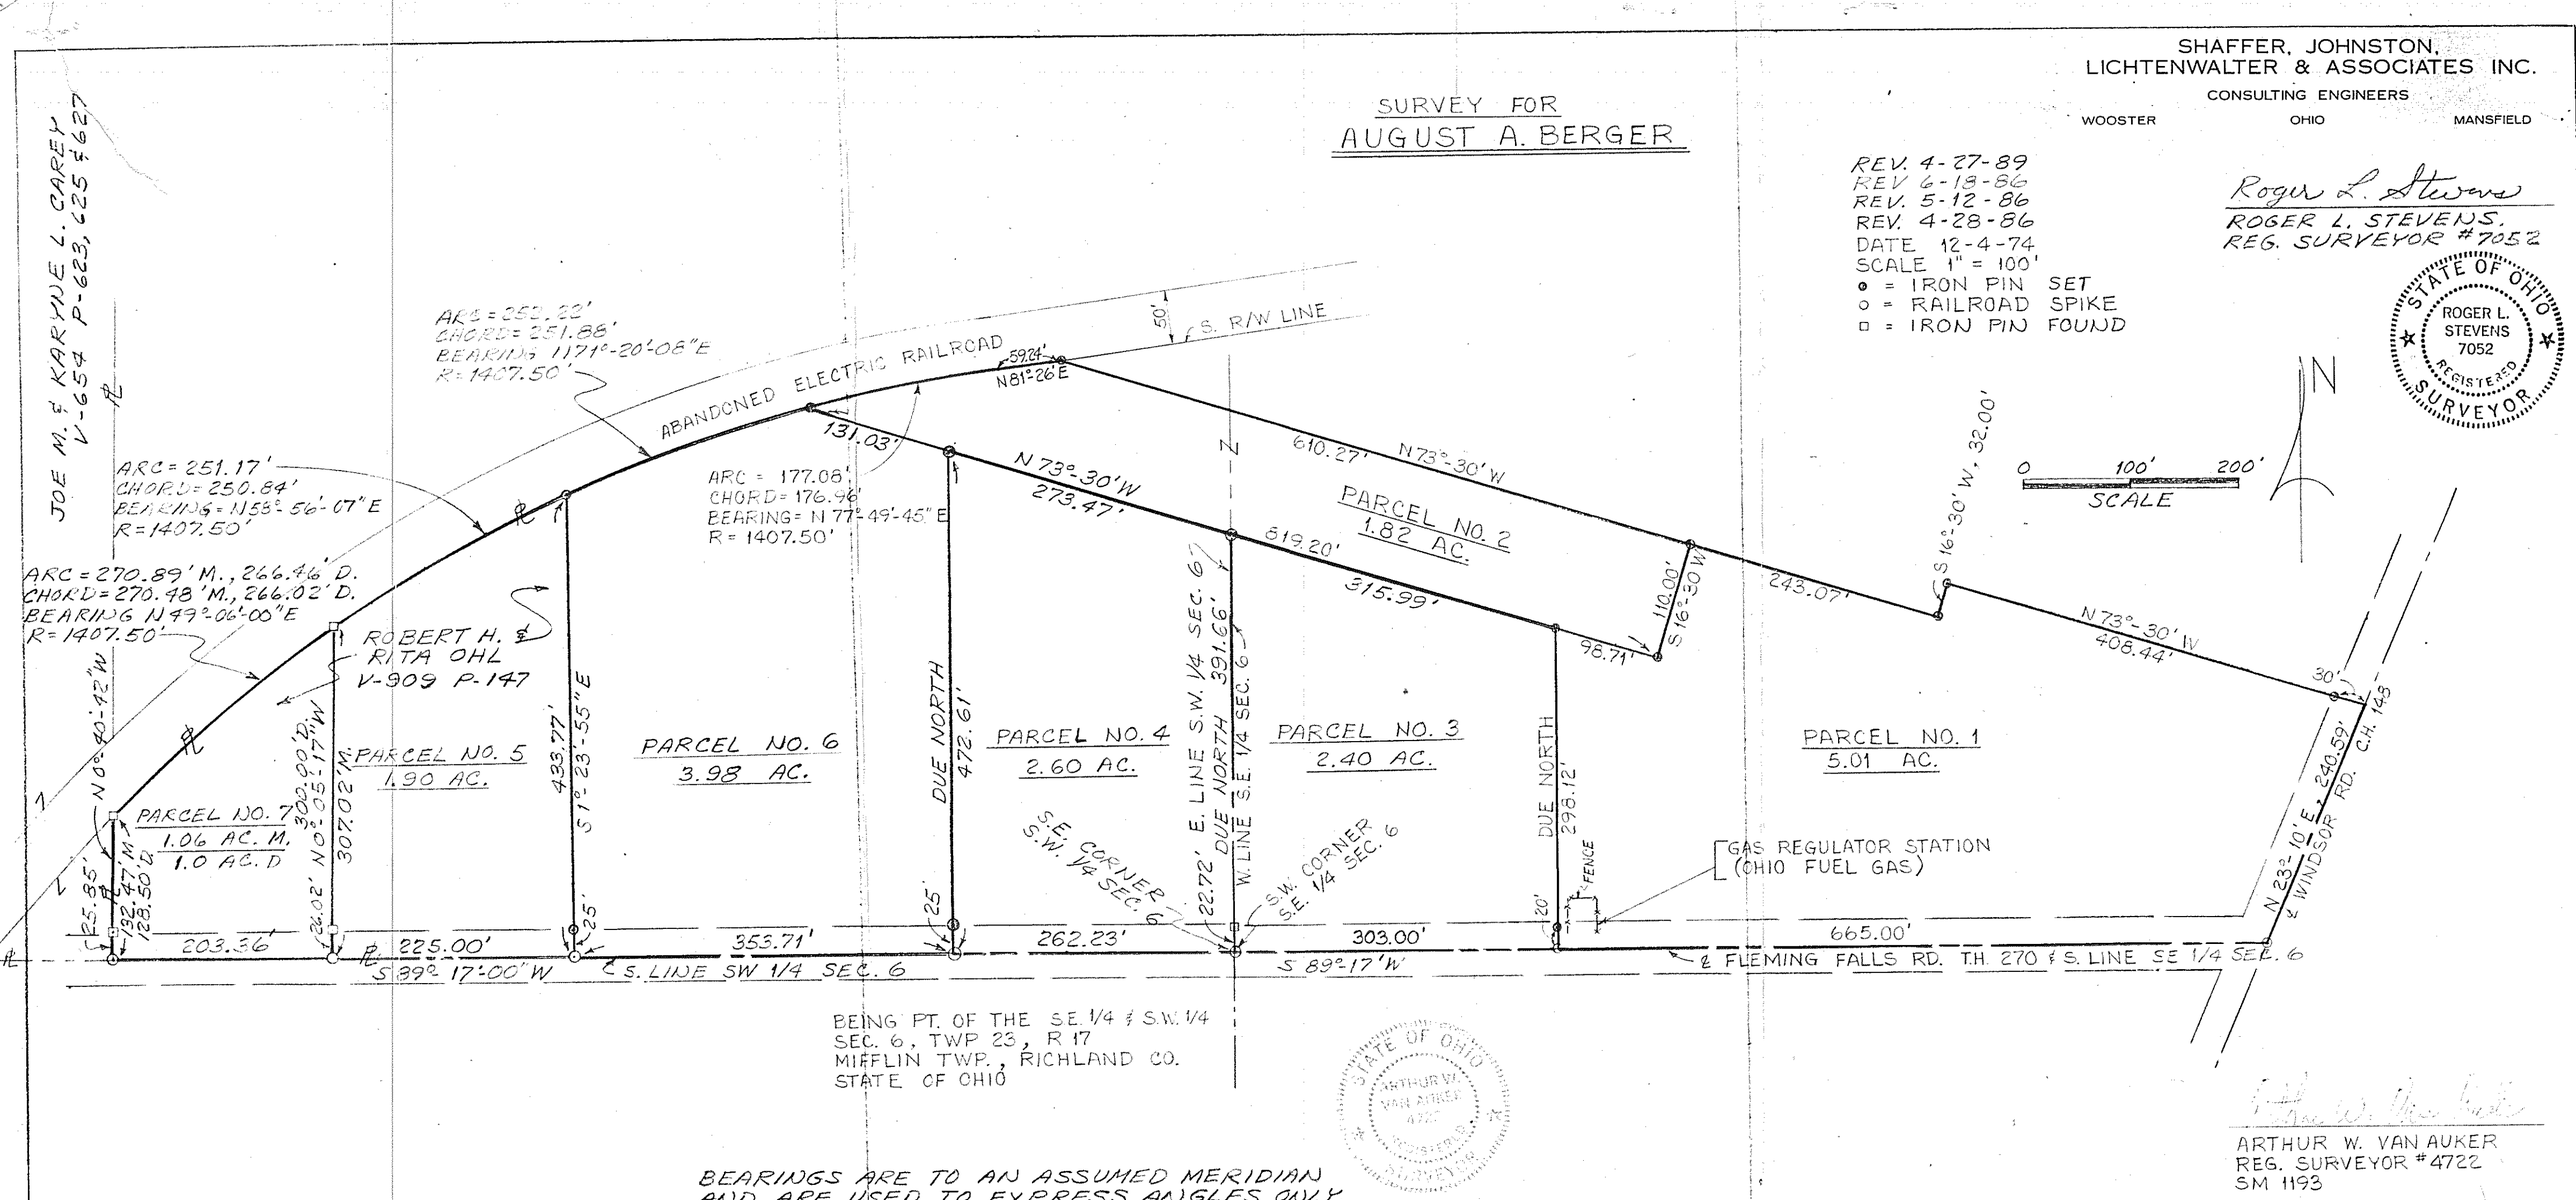

BEING PT. OF THE S.E. 1/4 & S.W. 1/4
SEC. 6, TWP 23, R 17
MIFFLIN TWP., RICHLAND CO.
STATE OF OHIO

STATE OF OHIO
ARTHUR W. VAN AUKER
4722
REGISTERED
SURVEYOR

BEARINGS ARE TO AN ASSUMED MERIDIAN
AND ARE USED TO EXPRESS ANGLES ONLY.

Arthur W. Van Auker

ARTHUR W. VAN AUKER
REG. SURVEYOR #4722
SM 1193