FED. RD. DIVISION	STATE	PROJECT	

N

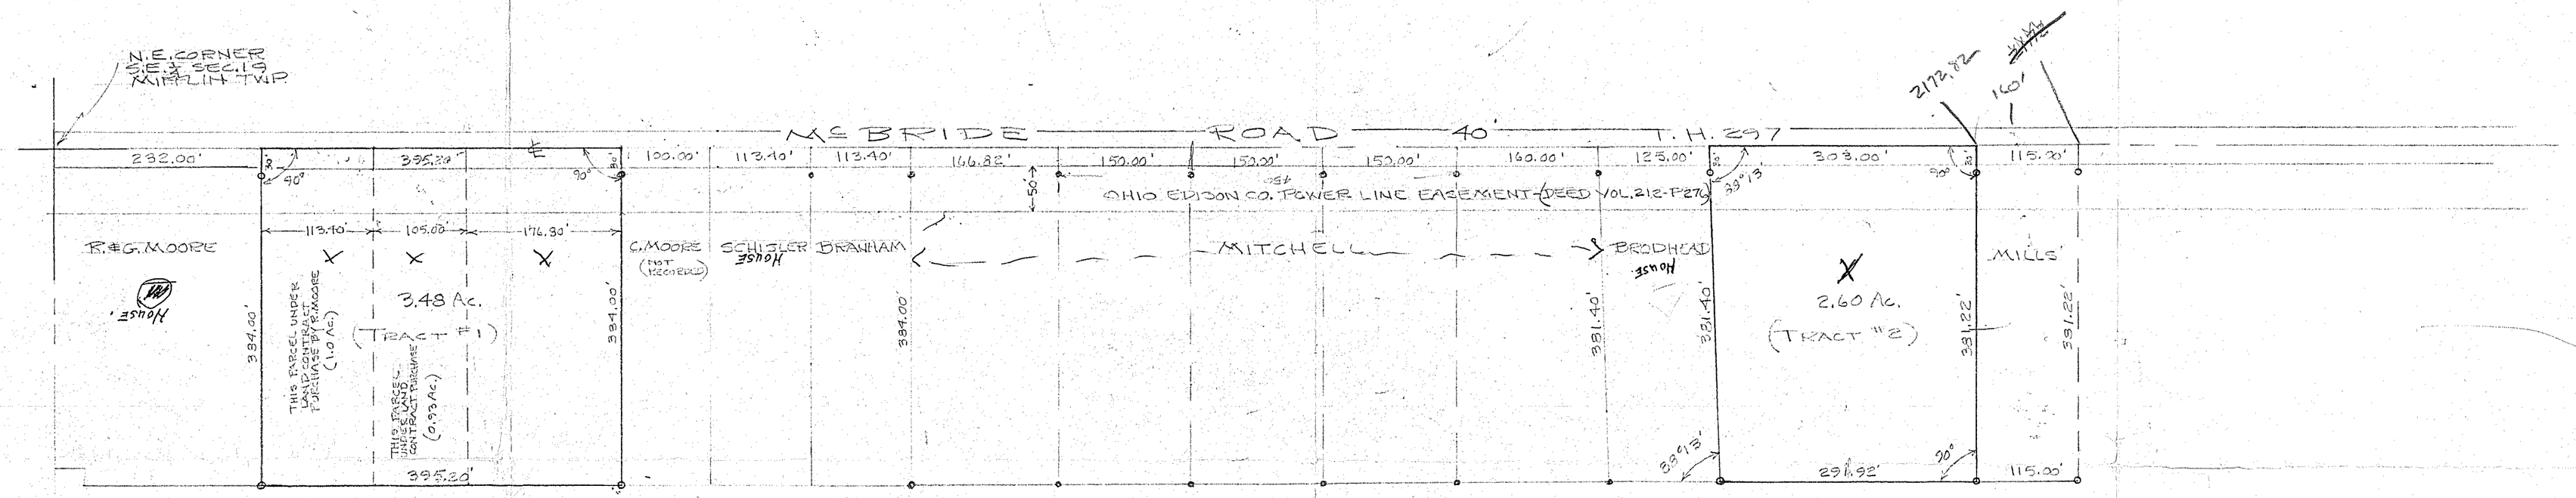

SCALE 1" = 100'

- o I.P. SET
- • I.P. FOUND & USED

Meredith P. Lichtenwalter

MEREDITH P. LICHTENWALTER
REG. SURVEYOR NO. 4162
MANSFIELD, OHIO

SHAFFER, PARRETT, JOHNSTON, LICHTENWALTER AND ASSOCIATES, INC.
Consulting Engineers
MANSFIELD WOOSTER COLUMBUS
OHIO

SURVEY FOR VERN HART
PTS. OF E.½ SEC. 19 T 22 R 19
MIFFLIN TWP. RICHLAND CY., OHIO

DESIGNED	DRAWN	TRACED	CHECKED	REVIEWED	DATE	REVISED
	AVA				May 18, 1966	