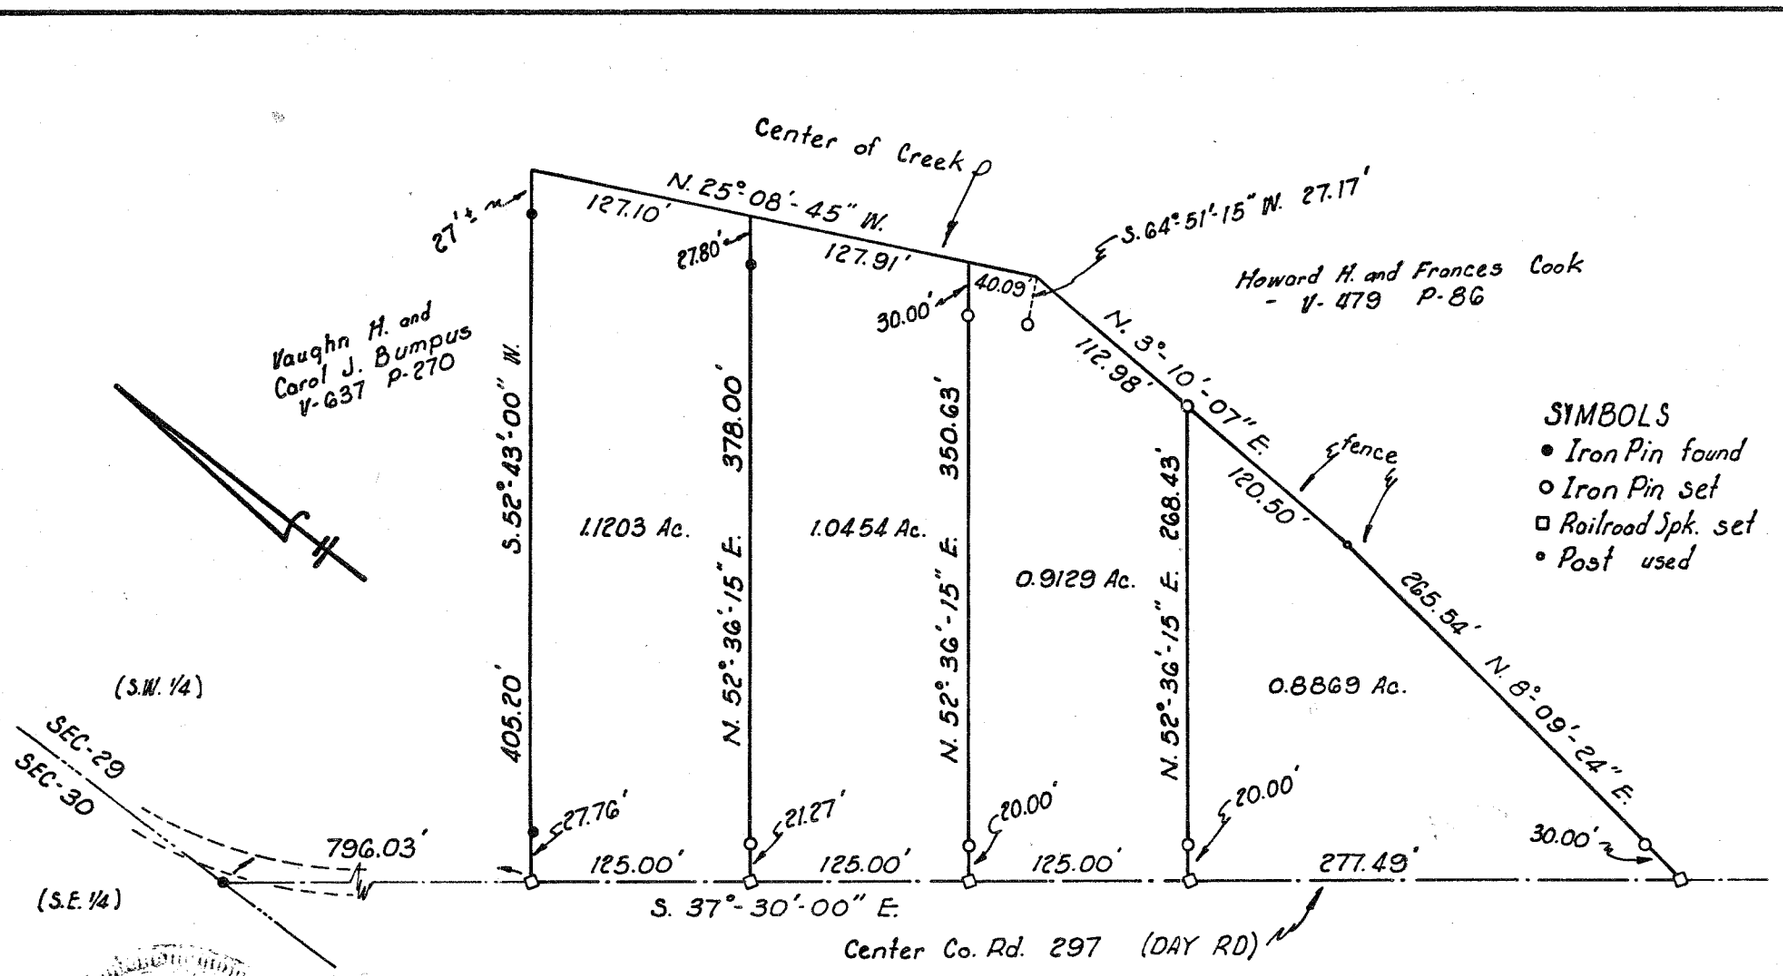

I hereby certify that this plat is a true delineation of a survey by SANFORD & SCHNEIDER SURVEYORS on Feb. 5, 1972.

Robert A. Sanford 2/8/72

ROBERT A. SANFORD, REG. SUR. No. 5424

SURVEY MADE AT REQUEST OF
BRUCE M. WORKMAN

SCALE: 1 inch = 100 feet	APPROVED BY:	DRAWN BY R.A.S.
DATE: Feb. 8, 1972		REVISED

S.W. 1/4, SEC-29, T-23N, R-17W, MIFFLIN TOWNSHIP
RICHLAND COUNTY, OHIO

SANFORD AND SCHNEIDER SURVEYORS
402 SLOAN ASHLAND, OHIO 44805

DRAWING NUMBER
3-89 RIC.

8½X11 PRINTED ON NO. 1000H CLEARPRINT