SURVEY FOR LARRY MACK

REV. 9-21-79
DATE 4-30-79
SCALE 1" = 100'
o IRON PIN FOUND
● IRON PIN SET

N

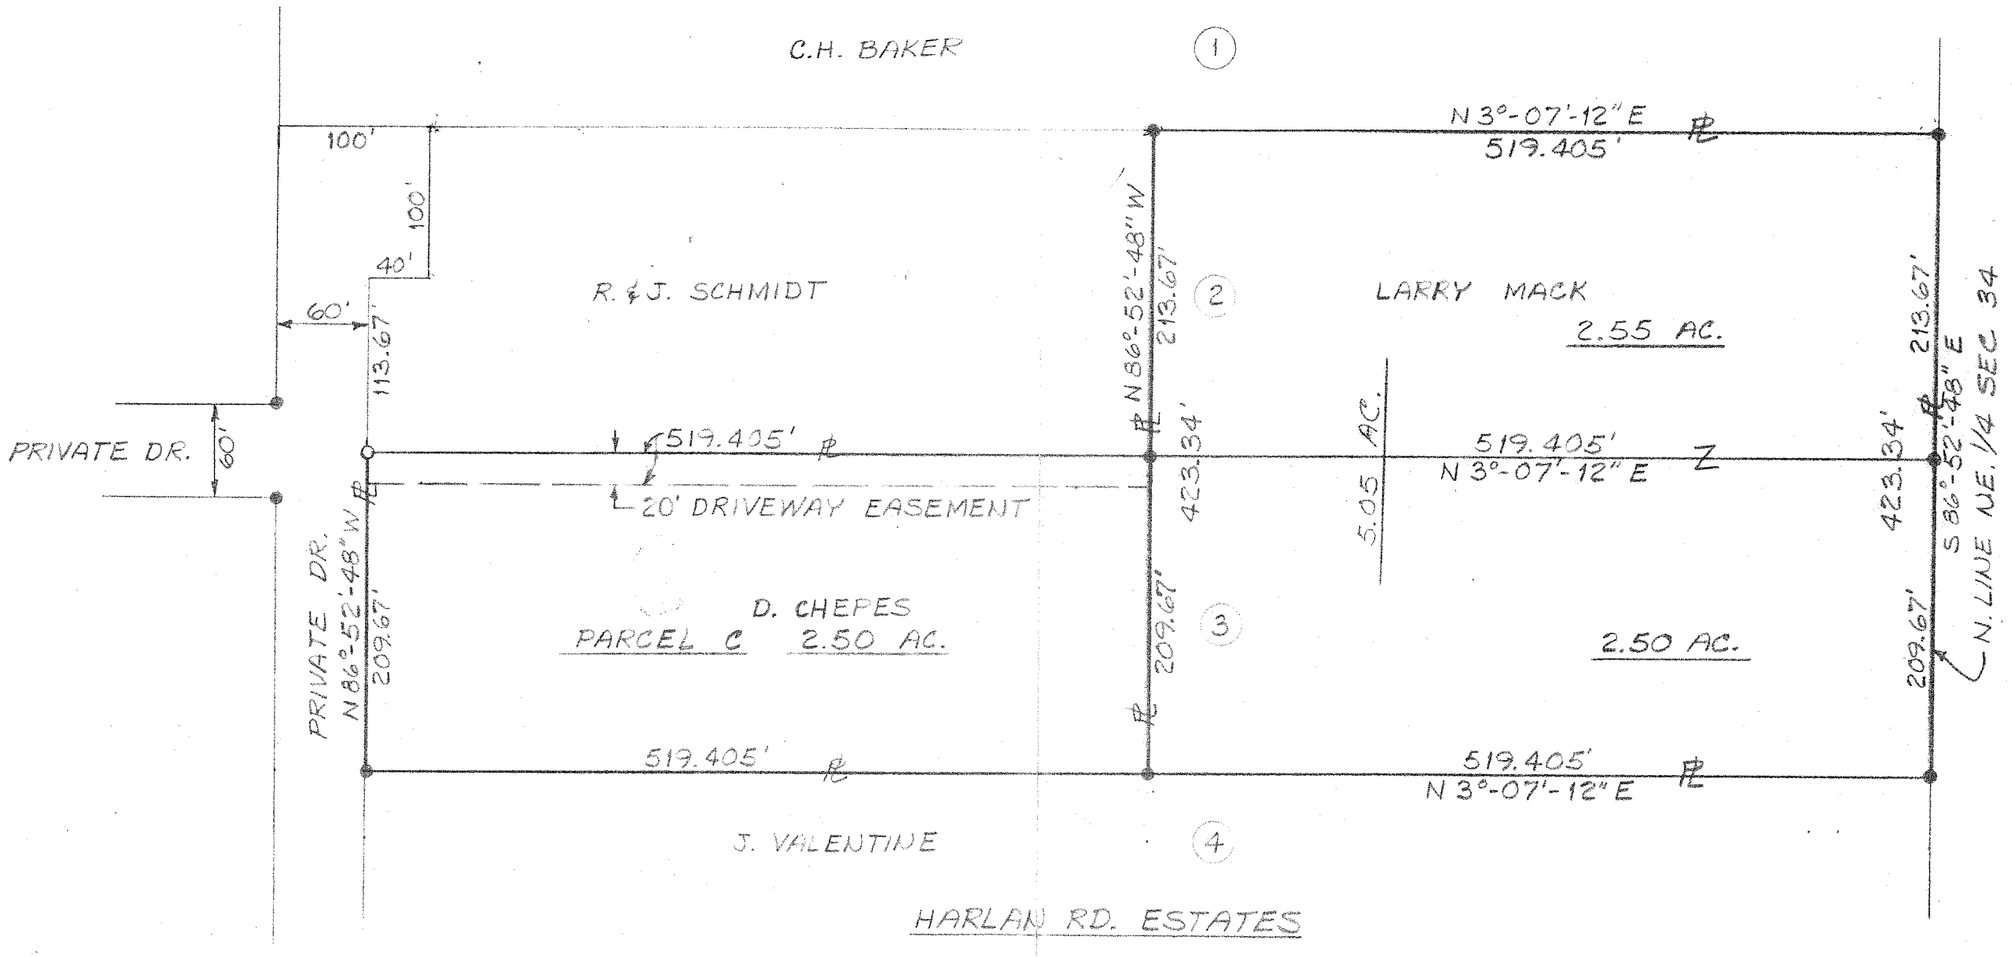

HARLAN RD. ESTATES

BEING PT. OF LOTS 2 & 3
HARLAN RD. ESTATES, V-24, P-84
NE 1/4 SEC. 34, T-23, R-17,
MIFFLIN TWP., RICHLAND CO., OHIO

Approved by Richland County Regional Planning Commission,
October 3, 1979

John R. Swanson
Director-Secretary

ARTHUR W. VAN AUKER
REG. SURVEYOR # 4722
SM 1448

SHAFFER, JOHNSTON, LICHTENWALTER
& ASSOCIATES, INC.
CONSULTING ENGINEERS - SURVEYORS
MANSFIELD OHIO WOOSTER