PLAT OF PROPERTY SURVEY

MILTON OAKES ESTATE

PART OF THE SOUTHWEST QUARTER, SECTION ONE (1) AND

PART OF THE SOUTHEAST & SOUTHWEST QUARTERS, SECTION TWO (2)

TOWNSHIP TWENTY-TWO (22), RANGE SEVENTEEN (17)

MONROE TOWNSHIP, RICHLAND COUNTY, OHIO

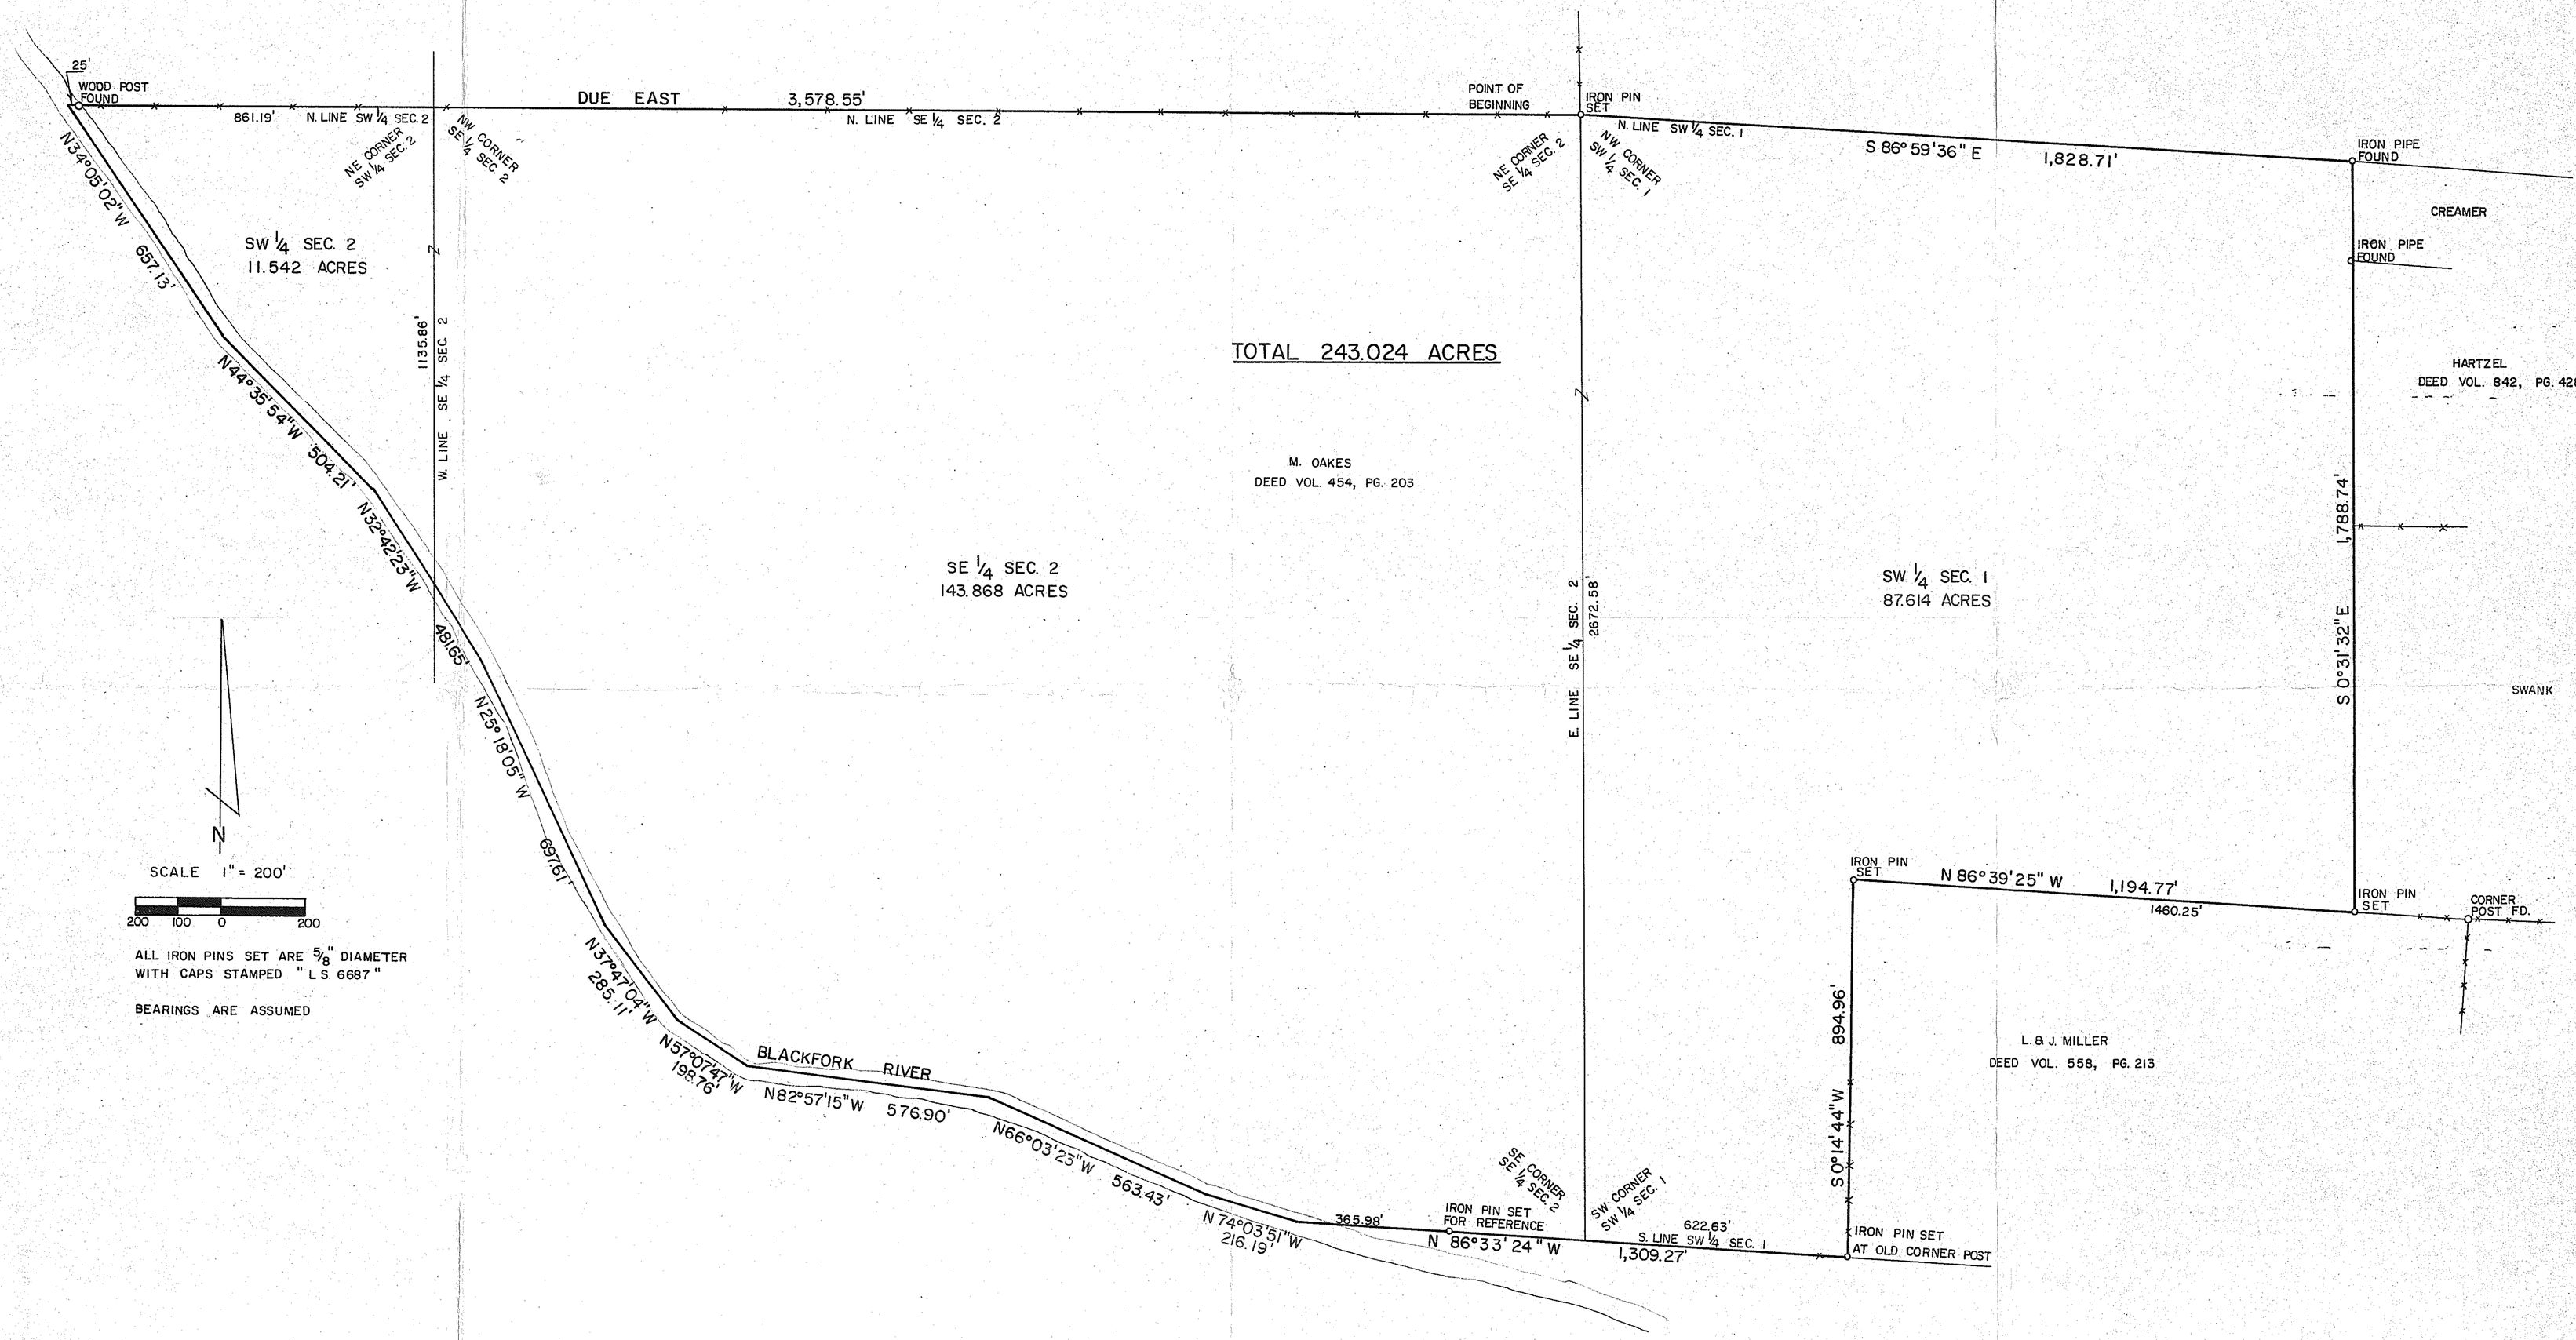

ALL IRON PINS SET ARE 5/8" DIAMETER WITH CAPS STAMPED "LS 6687"

BEARINGS ARE ASSUMED

PREPARED BY

F. E. KROCKA & ASSOCIATES

MUNICIPAL ADMINISTRATIVE OFFICE BUILDING

23 WEST MAIN STREET

SHELBY, OHIO

Raymond G. Lenczowski

RAYMOND G. LENCZOWSKI

OHIO REGISTERED SURVEYOR NO. 6687

NOVEMBER 30, 1984

STATE OF OHIO · RAYMOND G. LENCZOWSKI · 6687 · REGISTERED · SURVEYOR

BRUNING 40-21 32569