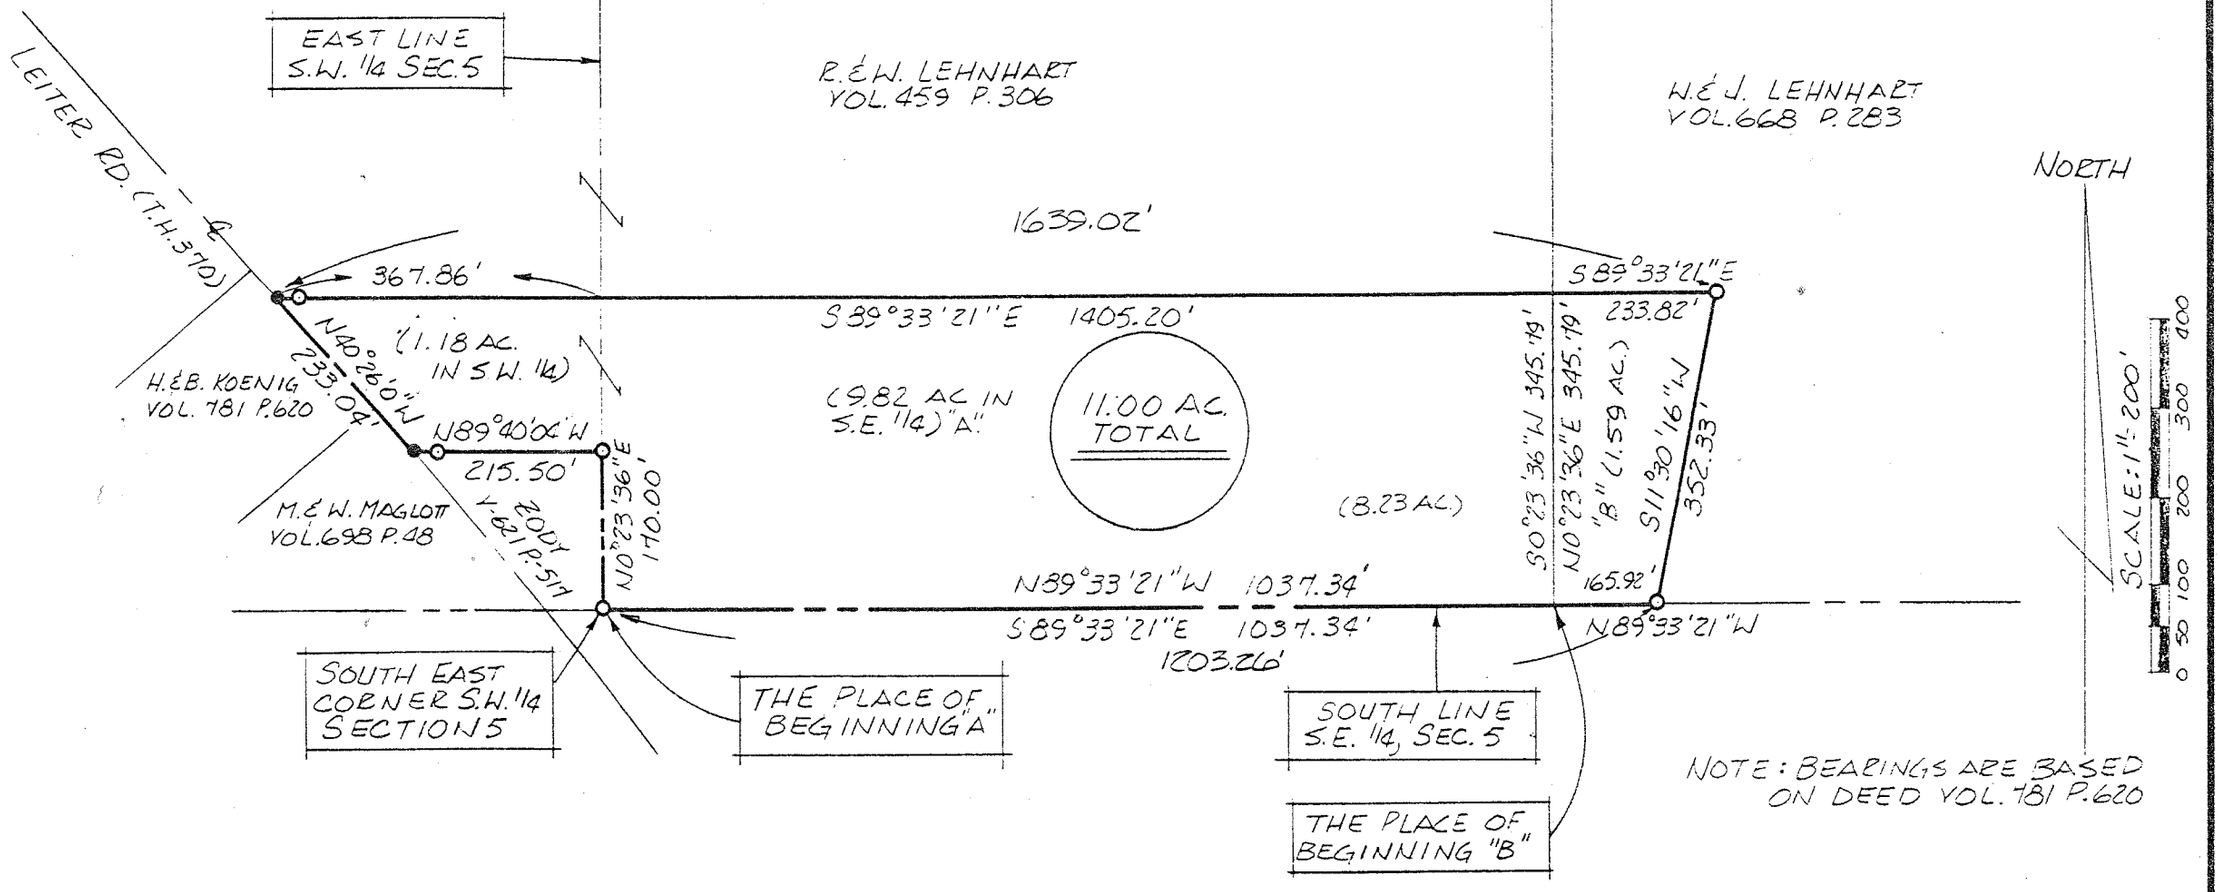

NOTE: BEARINGS ARE BASED ON DEED VOL. 781 P. 620

● PK. SPIKE SET
○ 5/8" Ø REINFORCING RODS WITH I.D. CAPS "SEILER #6869" SET.

Douglas C Seiler 12/19/90

SURVEY BY: DOUGLAS C. SEILER
REG. SURVEYOR #6869
52 1/2 NORTH MAIN ST.
MANSFIELD, OHIO
(419) 525-3644

APPROVED
TAX MAP OFFICE
E.A.N. 12-19-90
INITIAL DATE

D.R.A. 12-19-90
INITIAL DATE
TRANSFER APPROVED
FREEMAN J. SWANK
RICHLAND CO. AUDITOR

SURVEY PLAT FOR PROPERTY TRANSFER

LEHNHART

PT. S.E. & S.W. 1/4's SECTION 5, T-22, R-17
MONROE TOWNSHIP
RICHLAND COUNTY, OHIO

DATE: DEC. 18, 1990 SCALE: 1"=100'

DRWG. NO: 902427 DRWN. BY: JAL