*Samuel E. Norris, P.E., P.S.*
**Professional Engineer & Surveyor**
285 Valley Hi Drive
LEXINGTON, OHIO 44904
**(419) 884-3755**

JOB VILLERS SURVEY
SHEET NO. 1 OF 1
CALCULATED BY S.E.N. DATE 2-26-86
CHECKED BY DATE
SCALE 1" = 100'

# SURVEY
~ FOR ~
## RONALD L. & LORI A. VILLERS
PT. S.E. 1/4 SEC. 16, T-22, R-17
MONROE TWP., RICHLAND CO.
OHIO

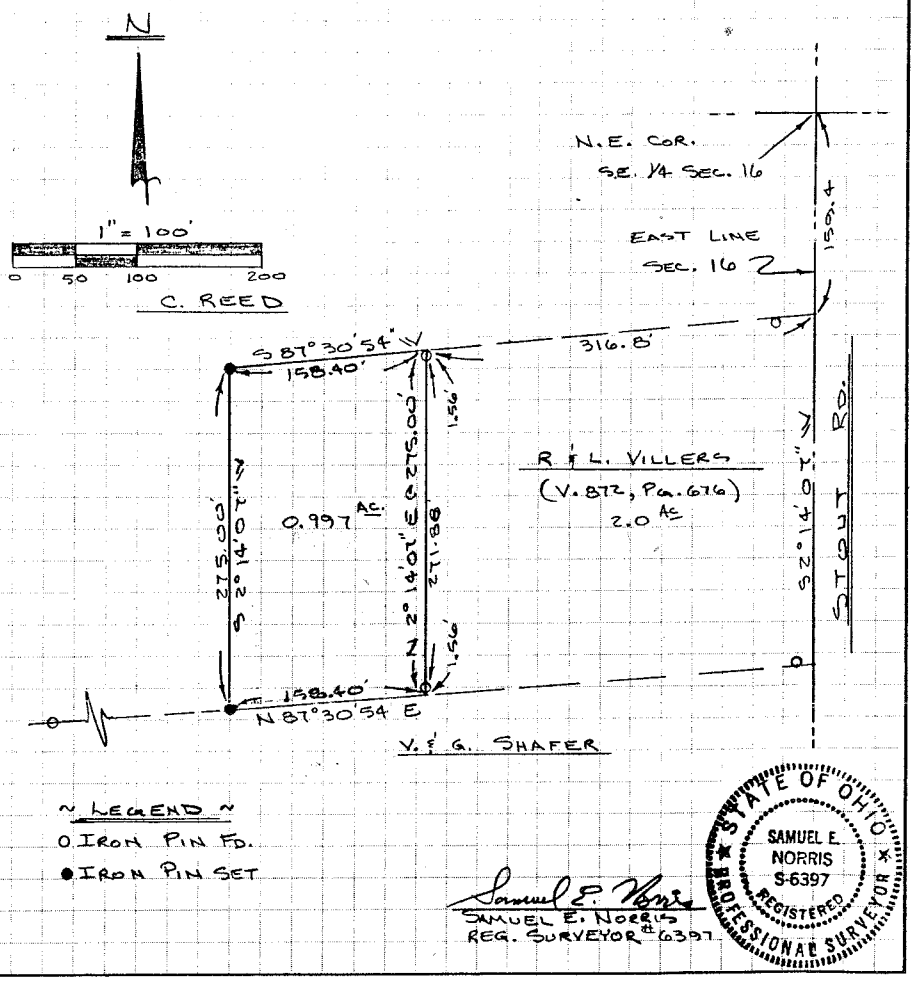


~ LEGEND ~
O IRON PIN FD.
● IRON PIN SET

STATE OF OHIO
SAMUEL E. NORRIS
S-6397
REGISTERED
PROFESSIONAL SURVEYOR

Samuel E. Norris
SAMUEL E. NORRIS
REG. SURVEYOR #6397

PRODUCT 204-1 NEBS Inc. Groton, Mass. 01471.