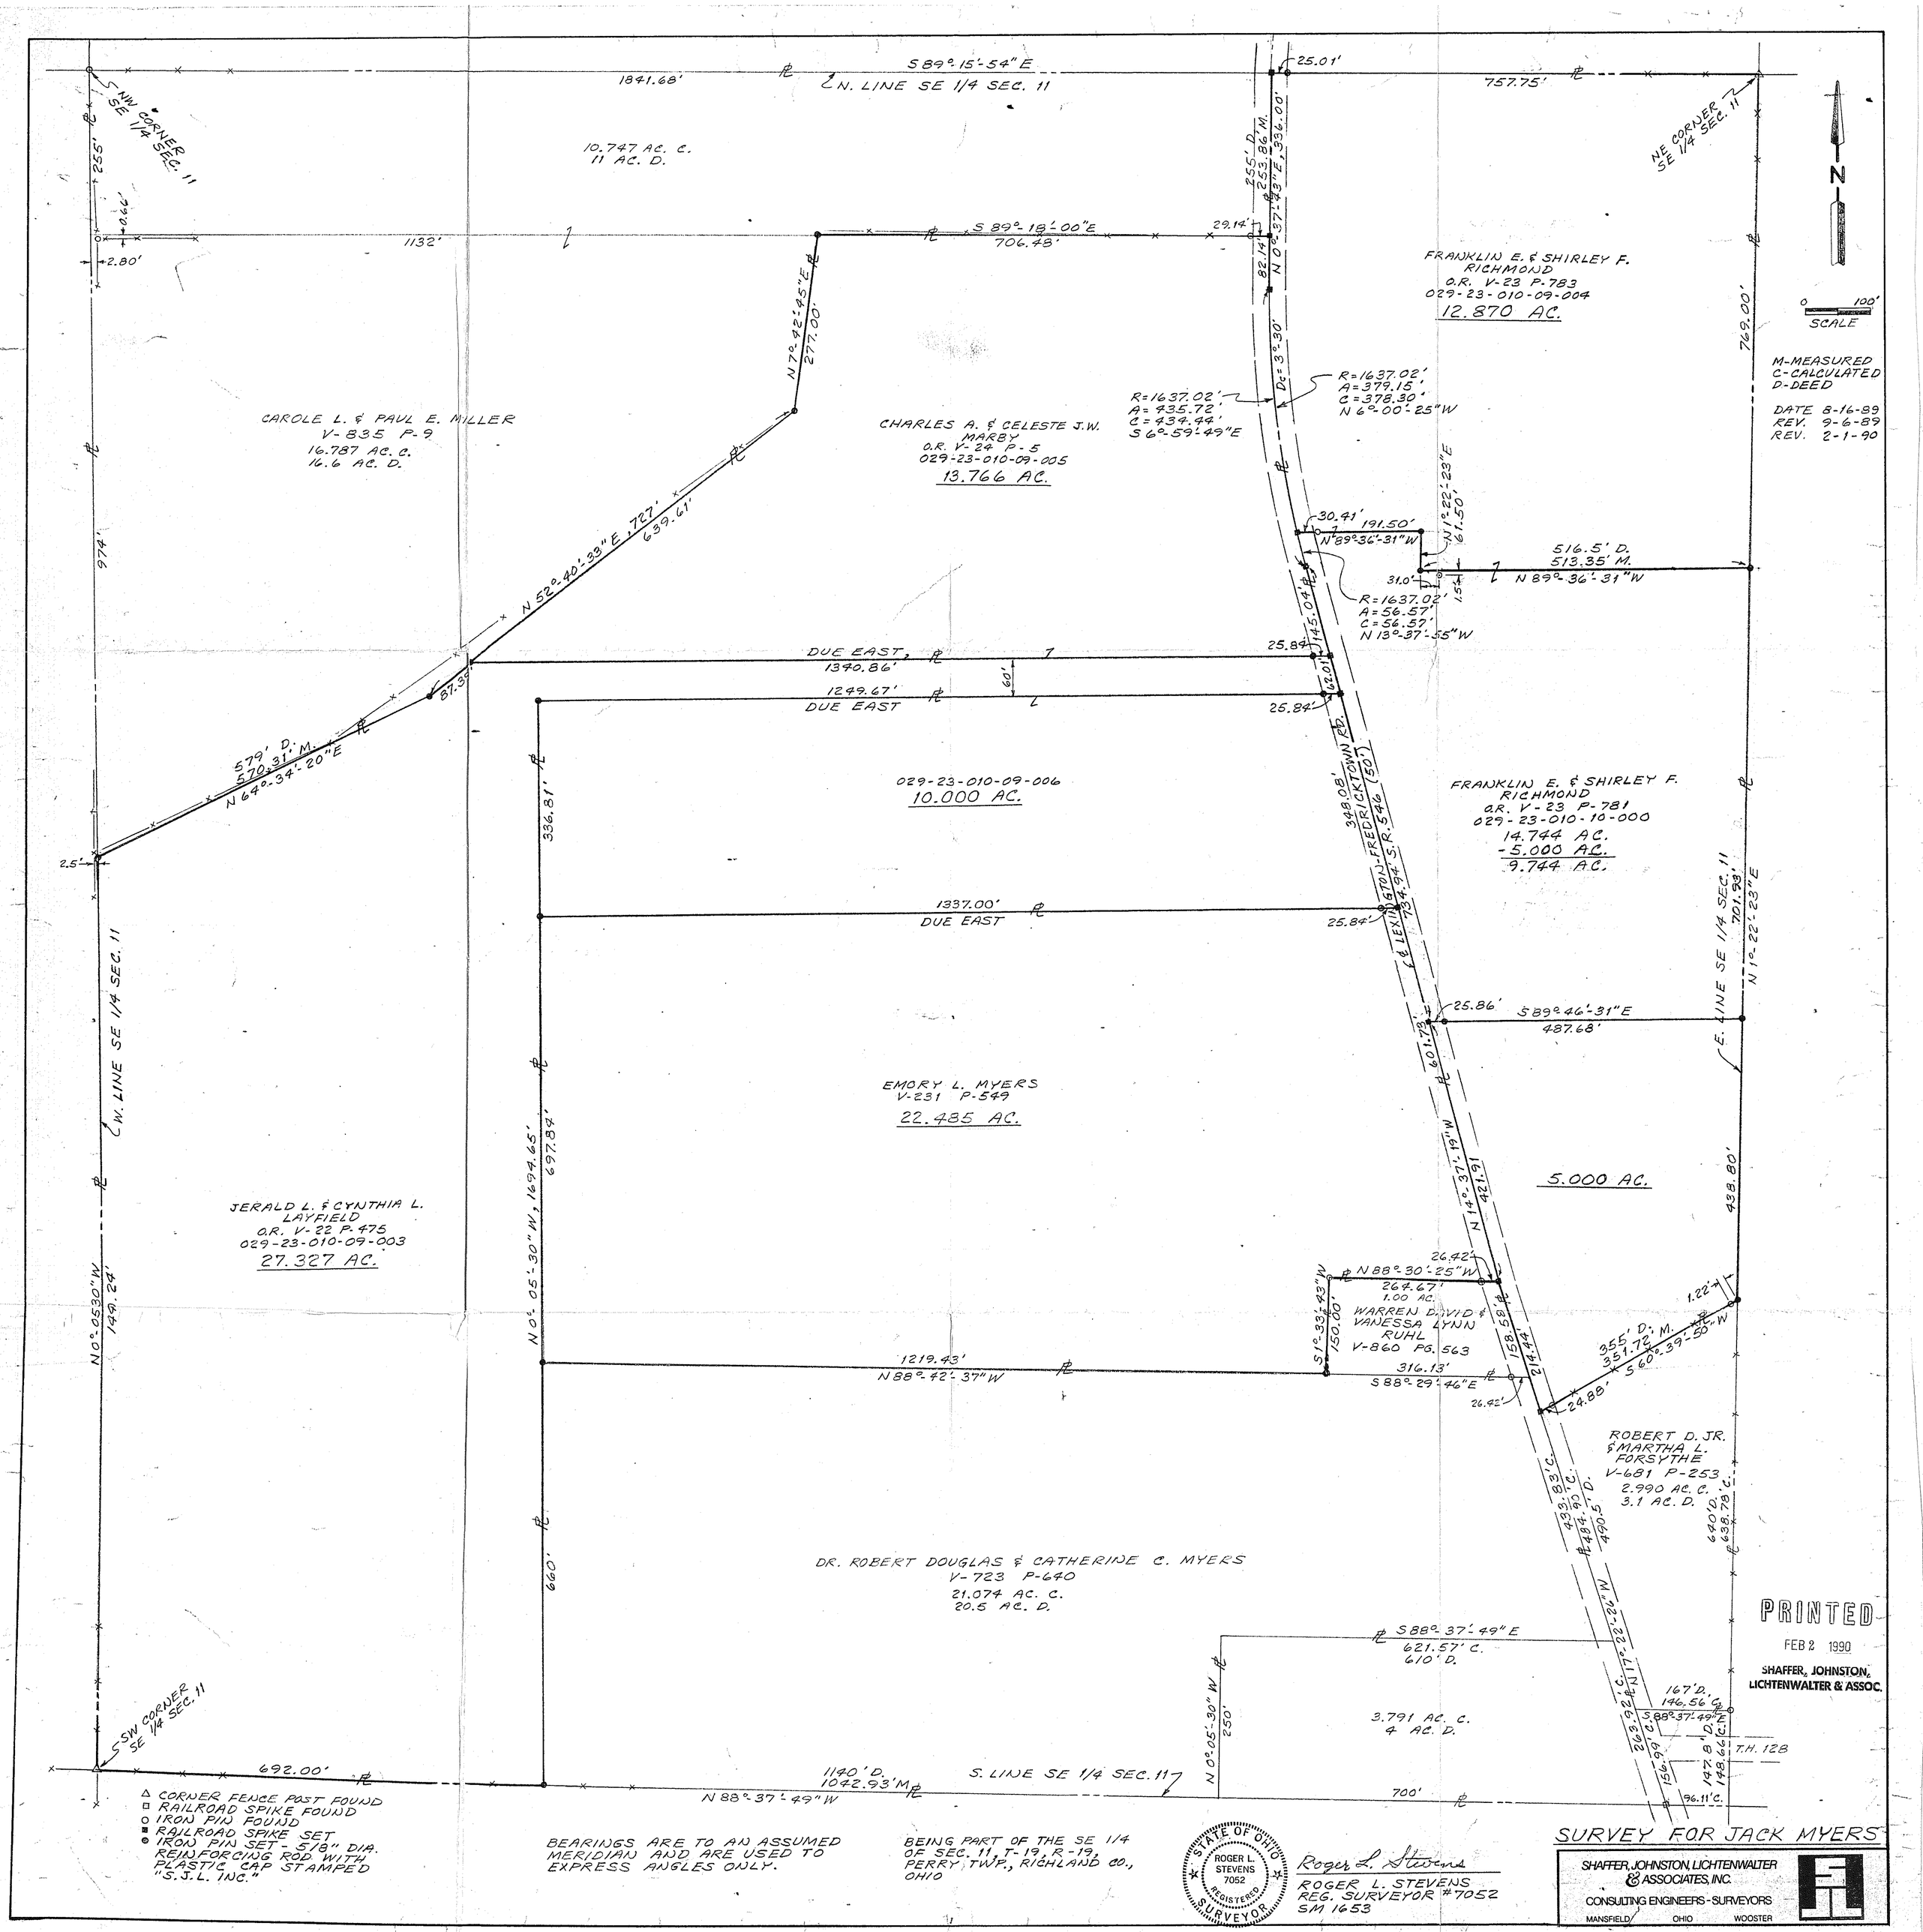

△ CORNER FENCE POST FOUND
□ RAILROAD SPIKE FOUND
○ IRON PIN FOUND
■ RAILROAD SPIKE SET
● IRON PIN SET - 5/8" DIA. REINFORCING ROD WITH PLASTIC CAP STAMPED "S.J.L. INC."

BEARINGS ARE TO AN ASSUMED MERIDIAN AND ARE USED TO EXPRESS ANGLES ONLY.

BEING PART OF THE SE 1/4 OF SEC. 11, T-19, R-19, PERRY TWP., RICHLAND CO., OHIO

STATE OF OHIO
ROGER L. STEVENS
7052
REGISTERED
SURVEYOR

Roger L. Stevens
ROGER L. STEVENS
REG. SURVEYOR #7052
SM 1653

PRINTED
FEB 2 1990
SHAFFER, JOHNSTON, LICHTENWALTER & ASSOC.

SURVEY FOR JACK MYERS

SHAFFER, JOHNSTON, LICHTENWALTER & ASSOCIATES, INC.
CONSULTING ENGINEERS - SURVEYORS
MANSFIELD OHIO WOOSTER