PLAT OF BOUNDARY SURVEY

DAVE GROVE

PART OF THE SOUTHEAST QUARTER, SECTION TWENTY-THREE (23)
TOWNSHIP TWENTY-TWO (22), RANGE TWENTY (20)
PLYMOUTH TOWNSHIP, RICHLAND COUNTY, OHIO

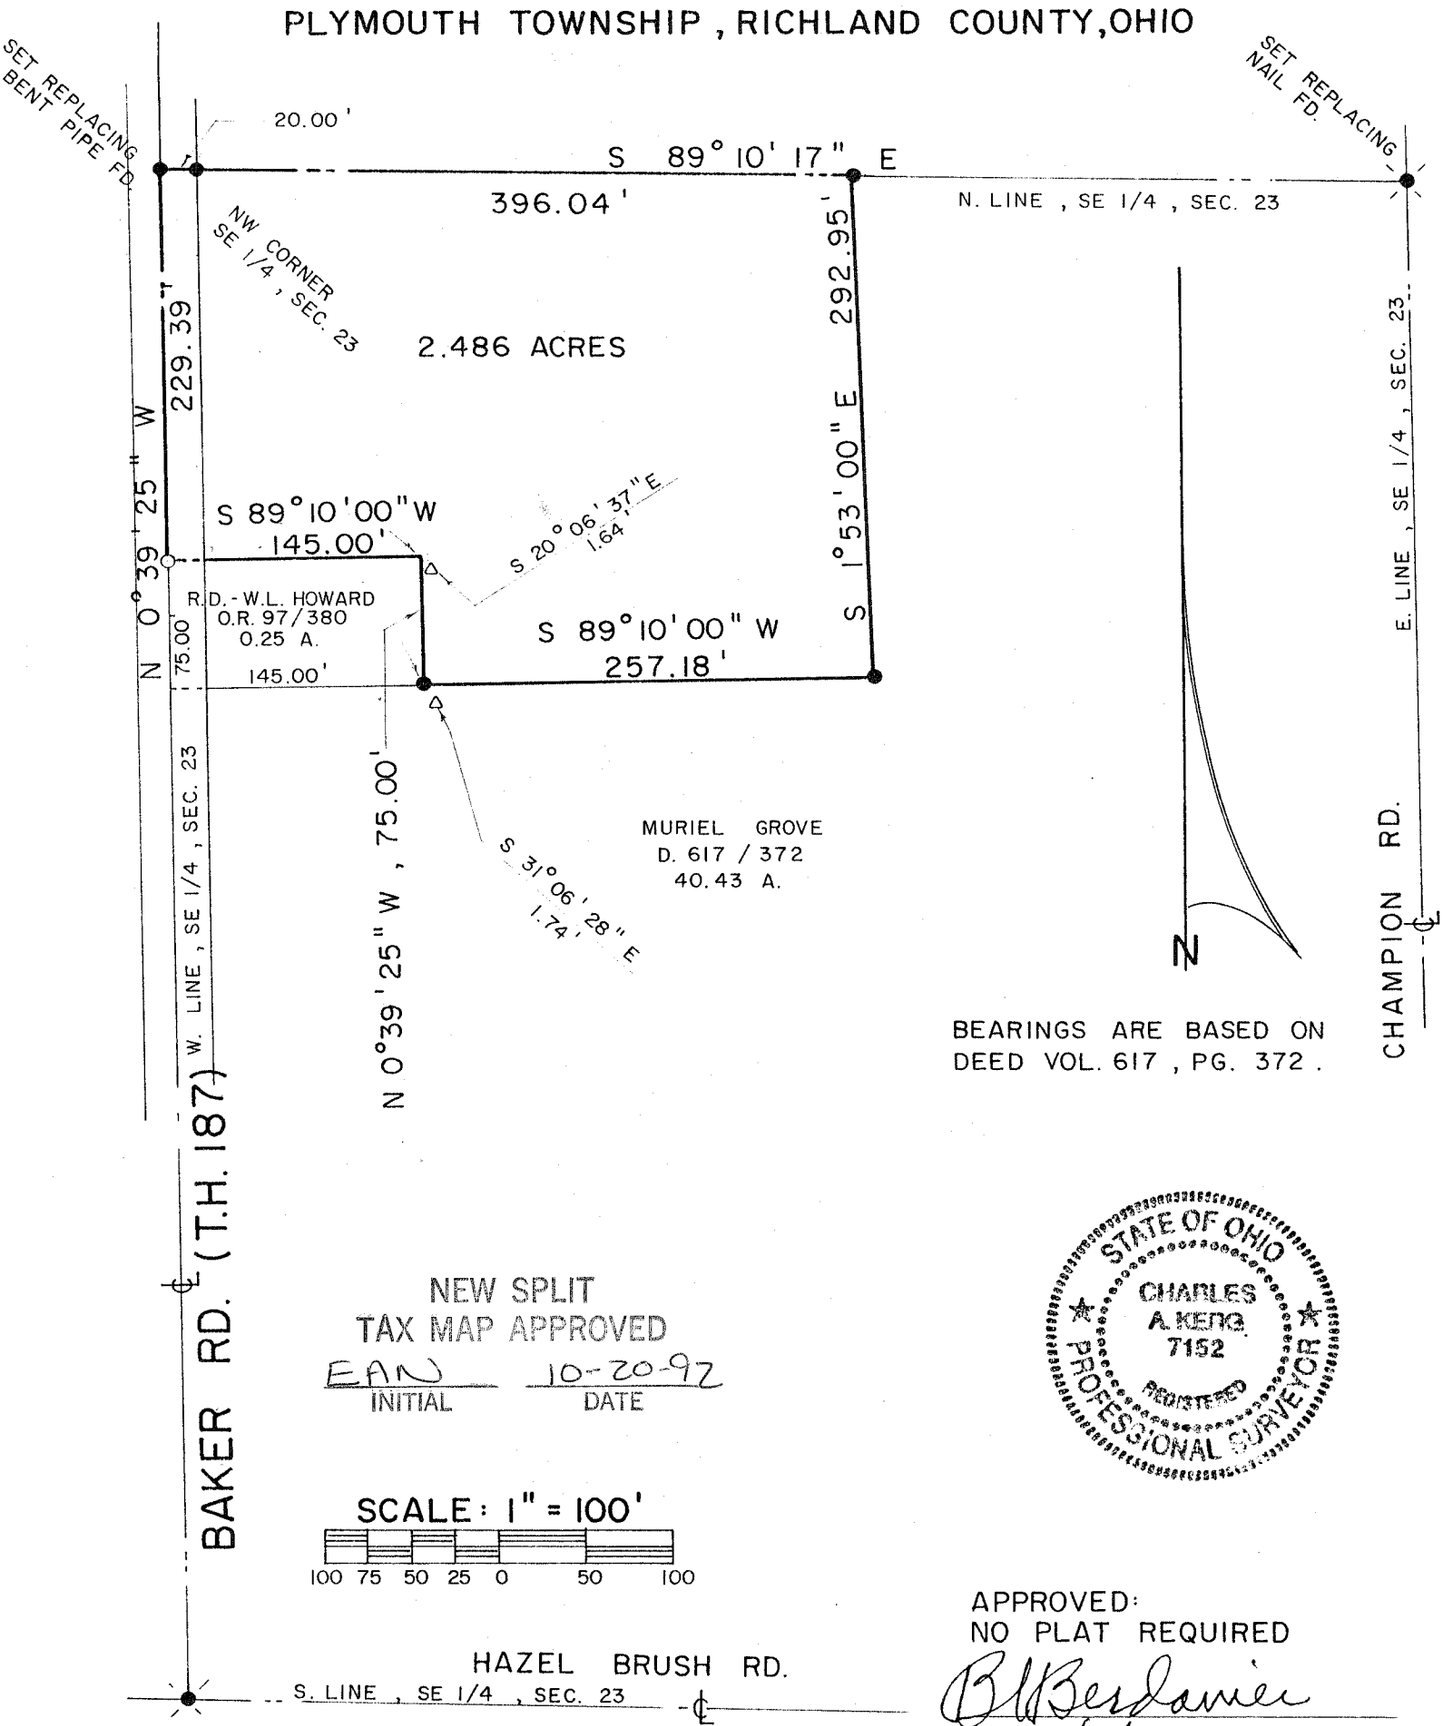

NEW SPLIT
TAX MAP APPROVED
EAN — INITIAL
10-20-92 — DATE

SCALE: 1" = 100'

100 75 50 25 0 50 100

STATE OF OHIO
CHARLES A. KERG
7152
REGISTERED
PROFESSIONAL SURVEYOR

APPROVED:
NO PLAT REQUIRED
B H Berdanier
10/2/92

LEGEND

- ○ IRON PIPE FOUND
- △ IRON PIN FOUND (LITTLE, 5524)
- RAILROAD SPIKE SET
- ● 5/8" IRON PIN SET WITH CAP STAMPED "C. KERG, RLS 7152"

PREPARED BY
KERG SURVEYING
Charles A. Kerg
CHARLES A. KERG
REGISTERED OHIO SURVEYOR NO. 7152
DATE: OCTOBER 1, 1992