PLAT OF PROPERTY SURVEY

K. & A. BRASHWITZ

PART OF THE NORTHWEST QUARTER, SECTION TWENTY NINE (29) TOWNSHIP TWENTY THREE (23), RANGE NINETEEN (19) PLYMOUTH TOWNSHIP, RICHLAND COUNTY, OHIO

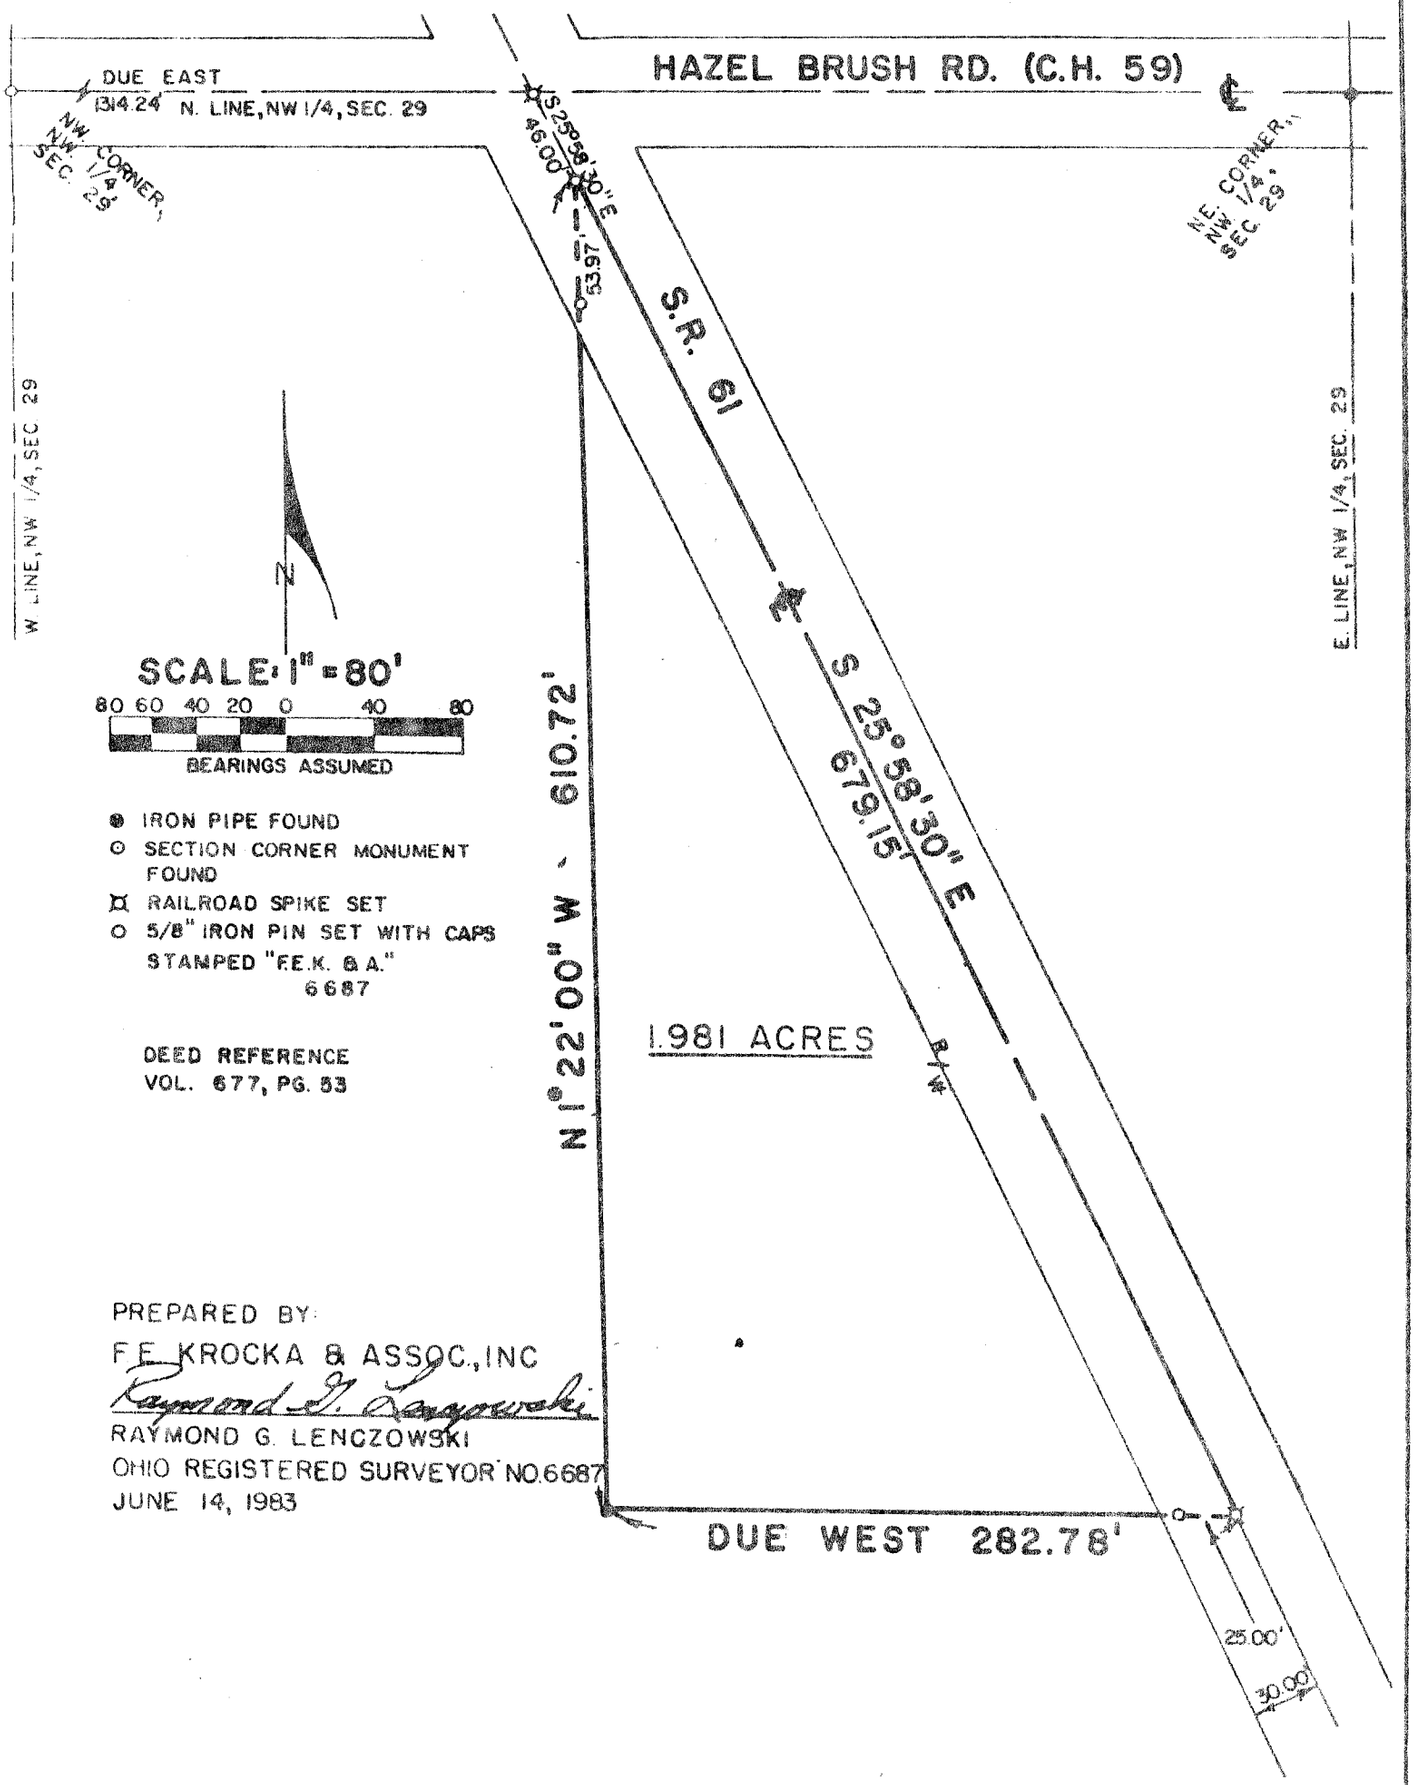

- ● IRON PIPE FOUND
- ⊙ SECTION CORNER MONUMENT FOUND
- ⌑ RAILROAD SPIKE SET
- ○ 5/8" IRON PIN SET WITH CAPS STAMPED "F.E.K. & A." 6687

DEED REFERENCE
VOL. 677, PG. 53

PREPARED BY:
F.E. KROCKA & ASSOC., INC
Raymond G. Lenczowski
RAYMOND G. LENCZOWSKI
OHIO REGISTERED SURVEYOR NO. 6687
JUNE 14, 1983