PLAT OF BOUNDARY SURVEY

RON FAGG

PARTS OF THE SOUTHEAST, SOUTHWEST AND NORTHWEST QUARTERS
SECTION TWENTY-NINE (29)
TOWNSHIP TWENTY-THREE (23), RANGE NINETEEN (19)
PLYMOUTH TOWNSHIP, RICHLAND COUNTY, OHIO

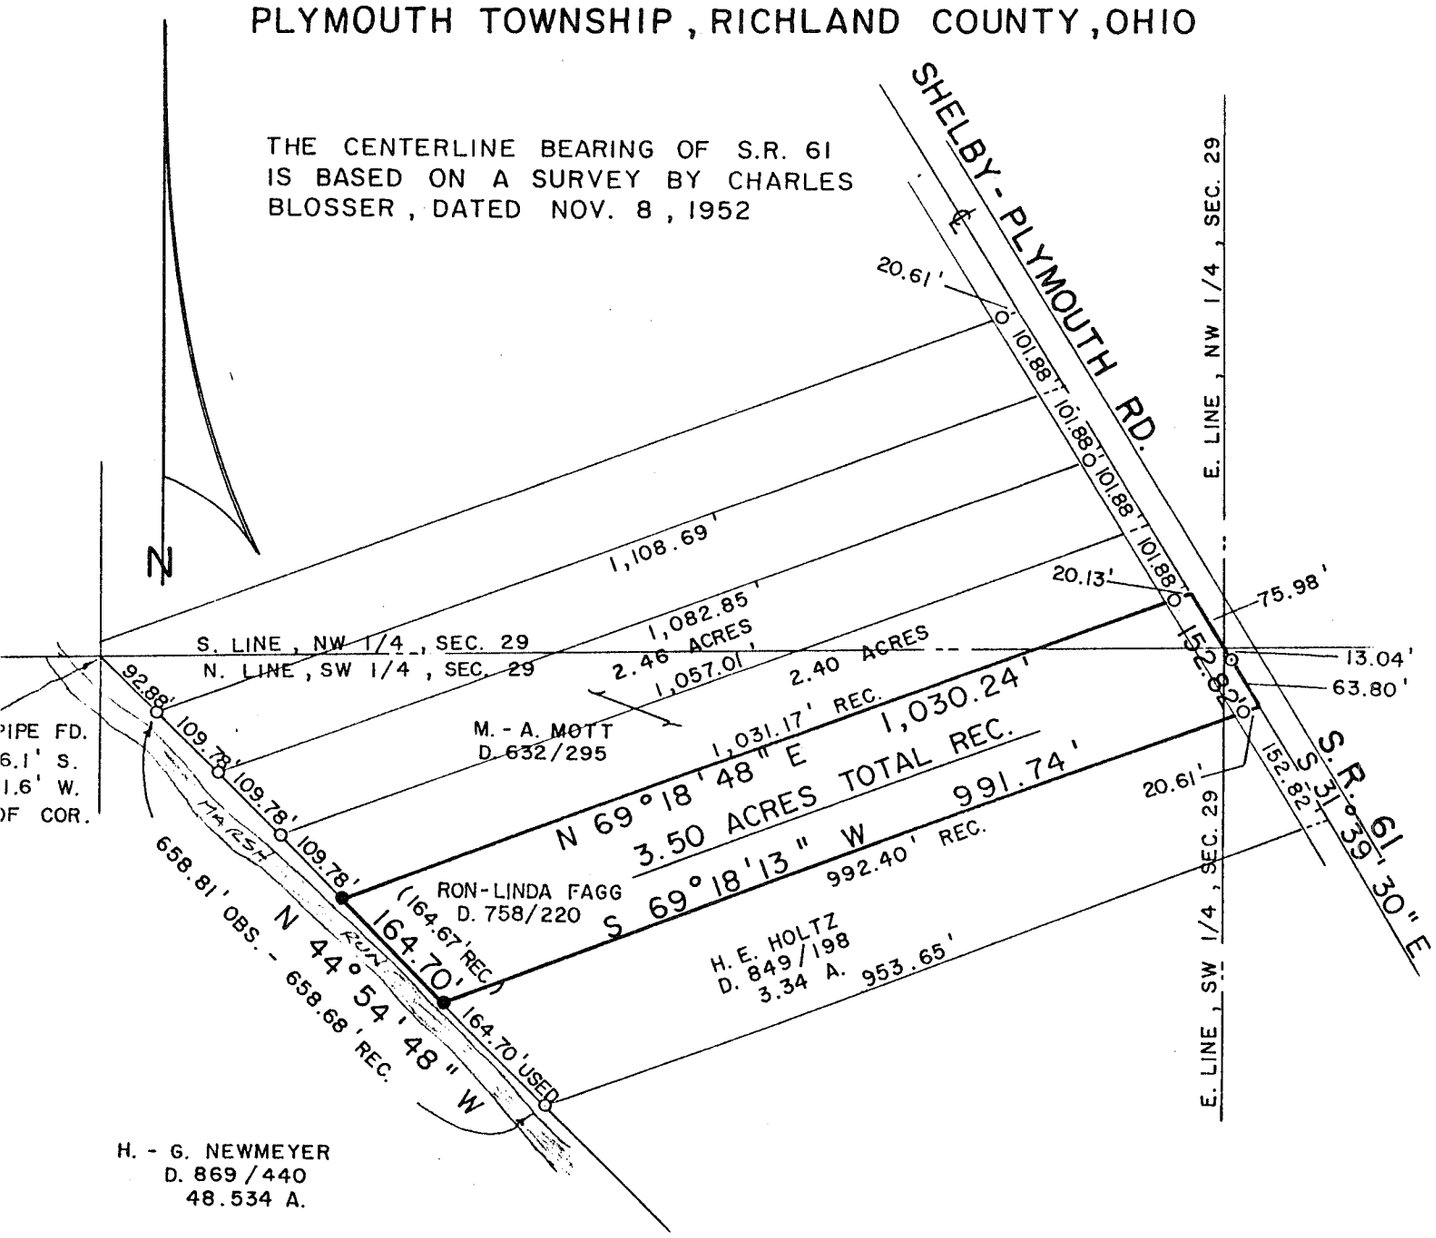

STATE OF OHIO
CHARLES A. KERG
7152
REGISTERED
PROFESSIONAL SURVEYOR

SCALE: 1" = 200'

200 150 100 50 0 100 200

LEGEND

- ○ IRON PIPE FOUND
- ⊙ SURVEY NAIL FOUND
- ● 5/8" IRON PIN SET WITH CAP STAMPED "C. KERG, RLS 7152"

PREPARED BY

KERG SURVEYING

Charles A. Kerg

CHARLES A. KERG
REGISTERED OHIO SURVEYOR NO. 7152
DATE: MAY 4, 1992