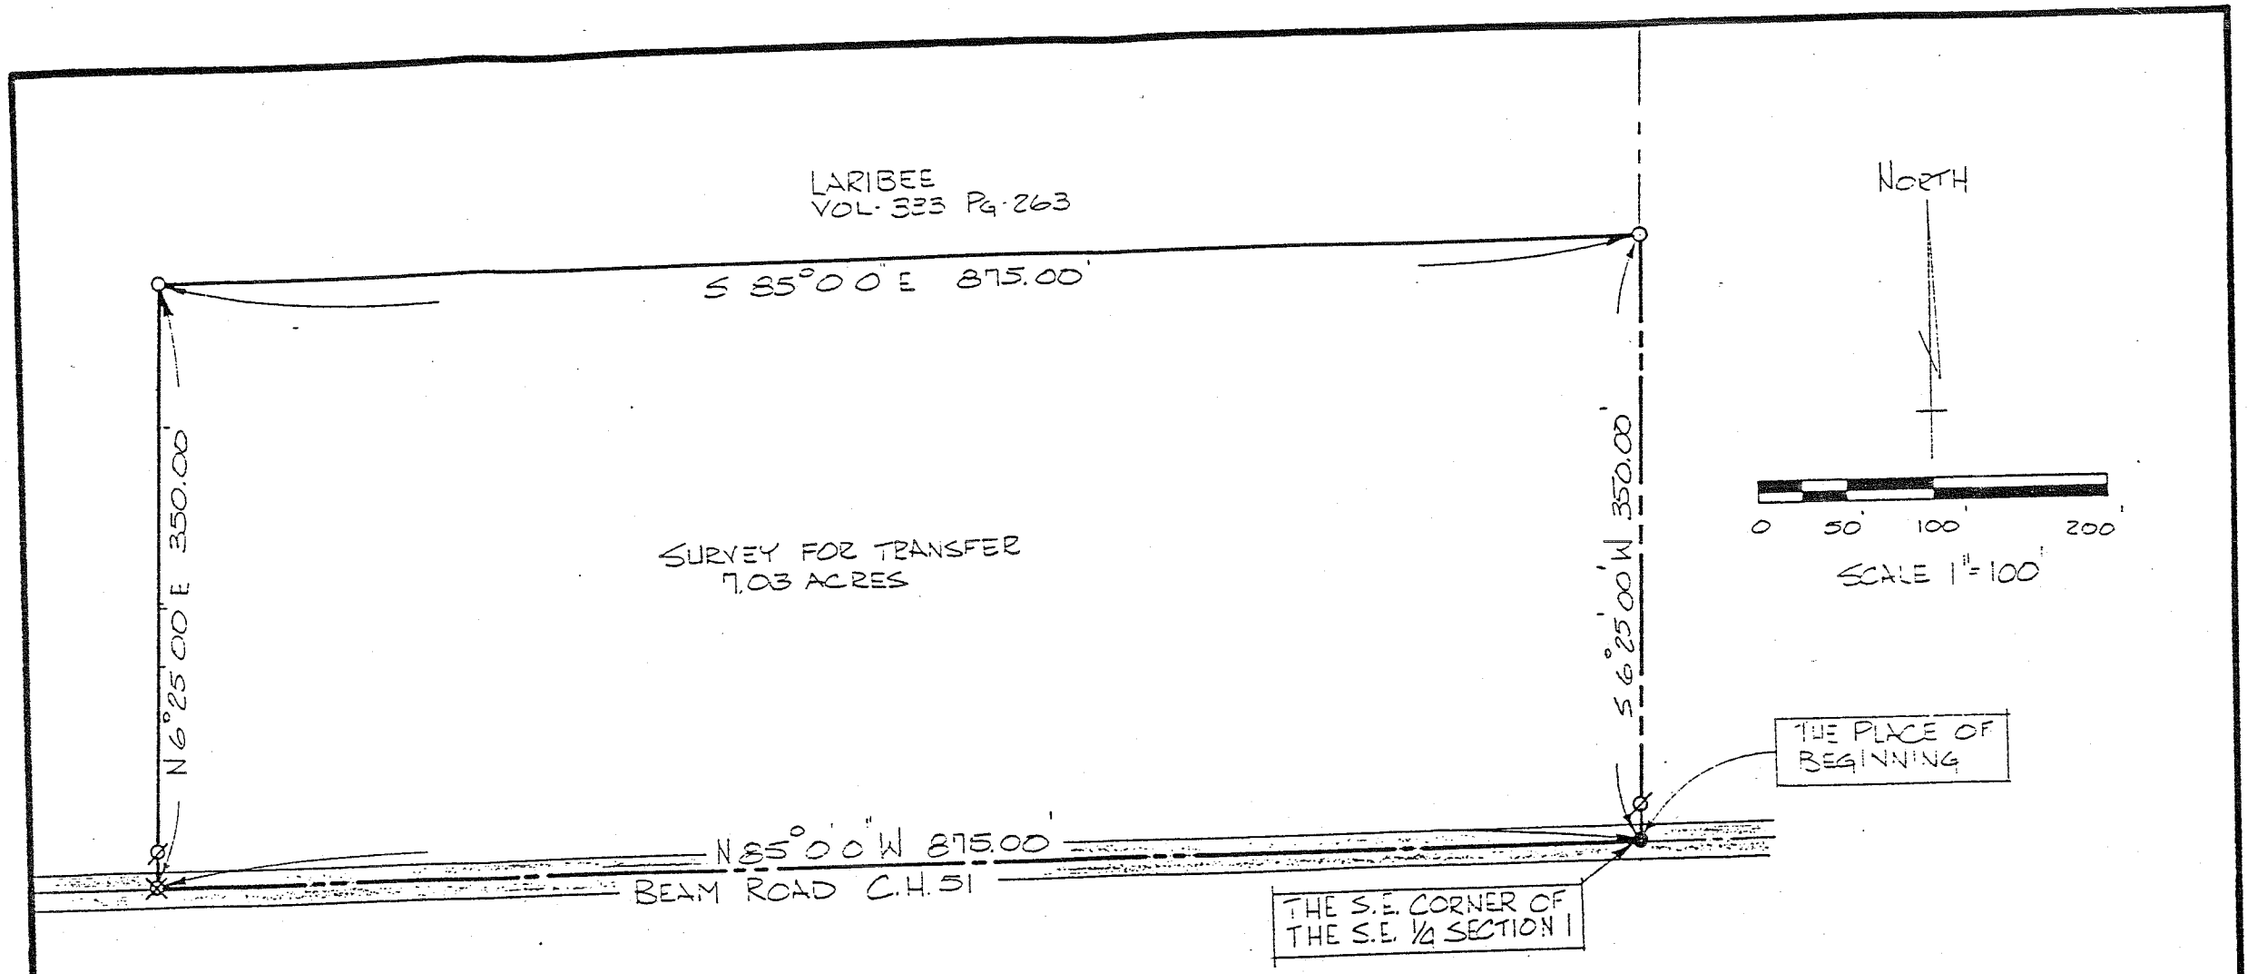

o IRON PIN SET
ø IRON PIN SET REF. 21.00'
⊠ R.R. SPIKE SET
● R.R. SPIKE FD.

NOTE:
ALL IRON PINS ARE 5/8" ø REINFORCING RODS W/ PLASTIC CAPS MARKED "SEILER #4421"

Justin A. Seiler

SURVEY BY: JUSTIN A. SEILER
REGISTERED SURVEYOR #4421

SURVEY PLAT FOR PROPERTY TRANSFER

FOSTER LARIBEE

PART S.E. 1/4 SECTION 1, T-20, R-20
SANDUSKY TOWNSHIP (NORTH)
RICHLAND COUNTY, OHIO

DATE: APRIL 12, 1988 SCALE: 1"=100'

DRW. NO. DRAWN BY: JAA