NORTH

SCALE: 1"=100'

0 50 100 200 300

BEARINGS ARE BASED ON AN ASSUMED MERIDIAN.

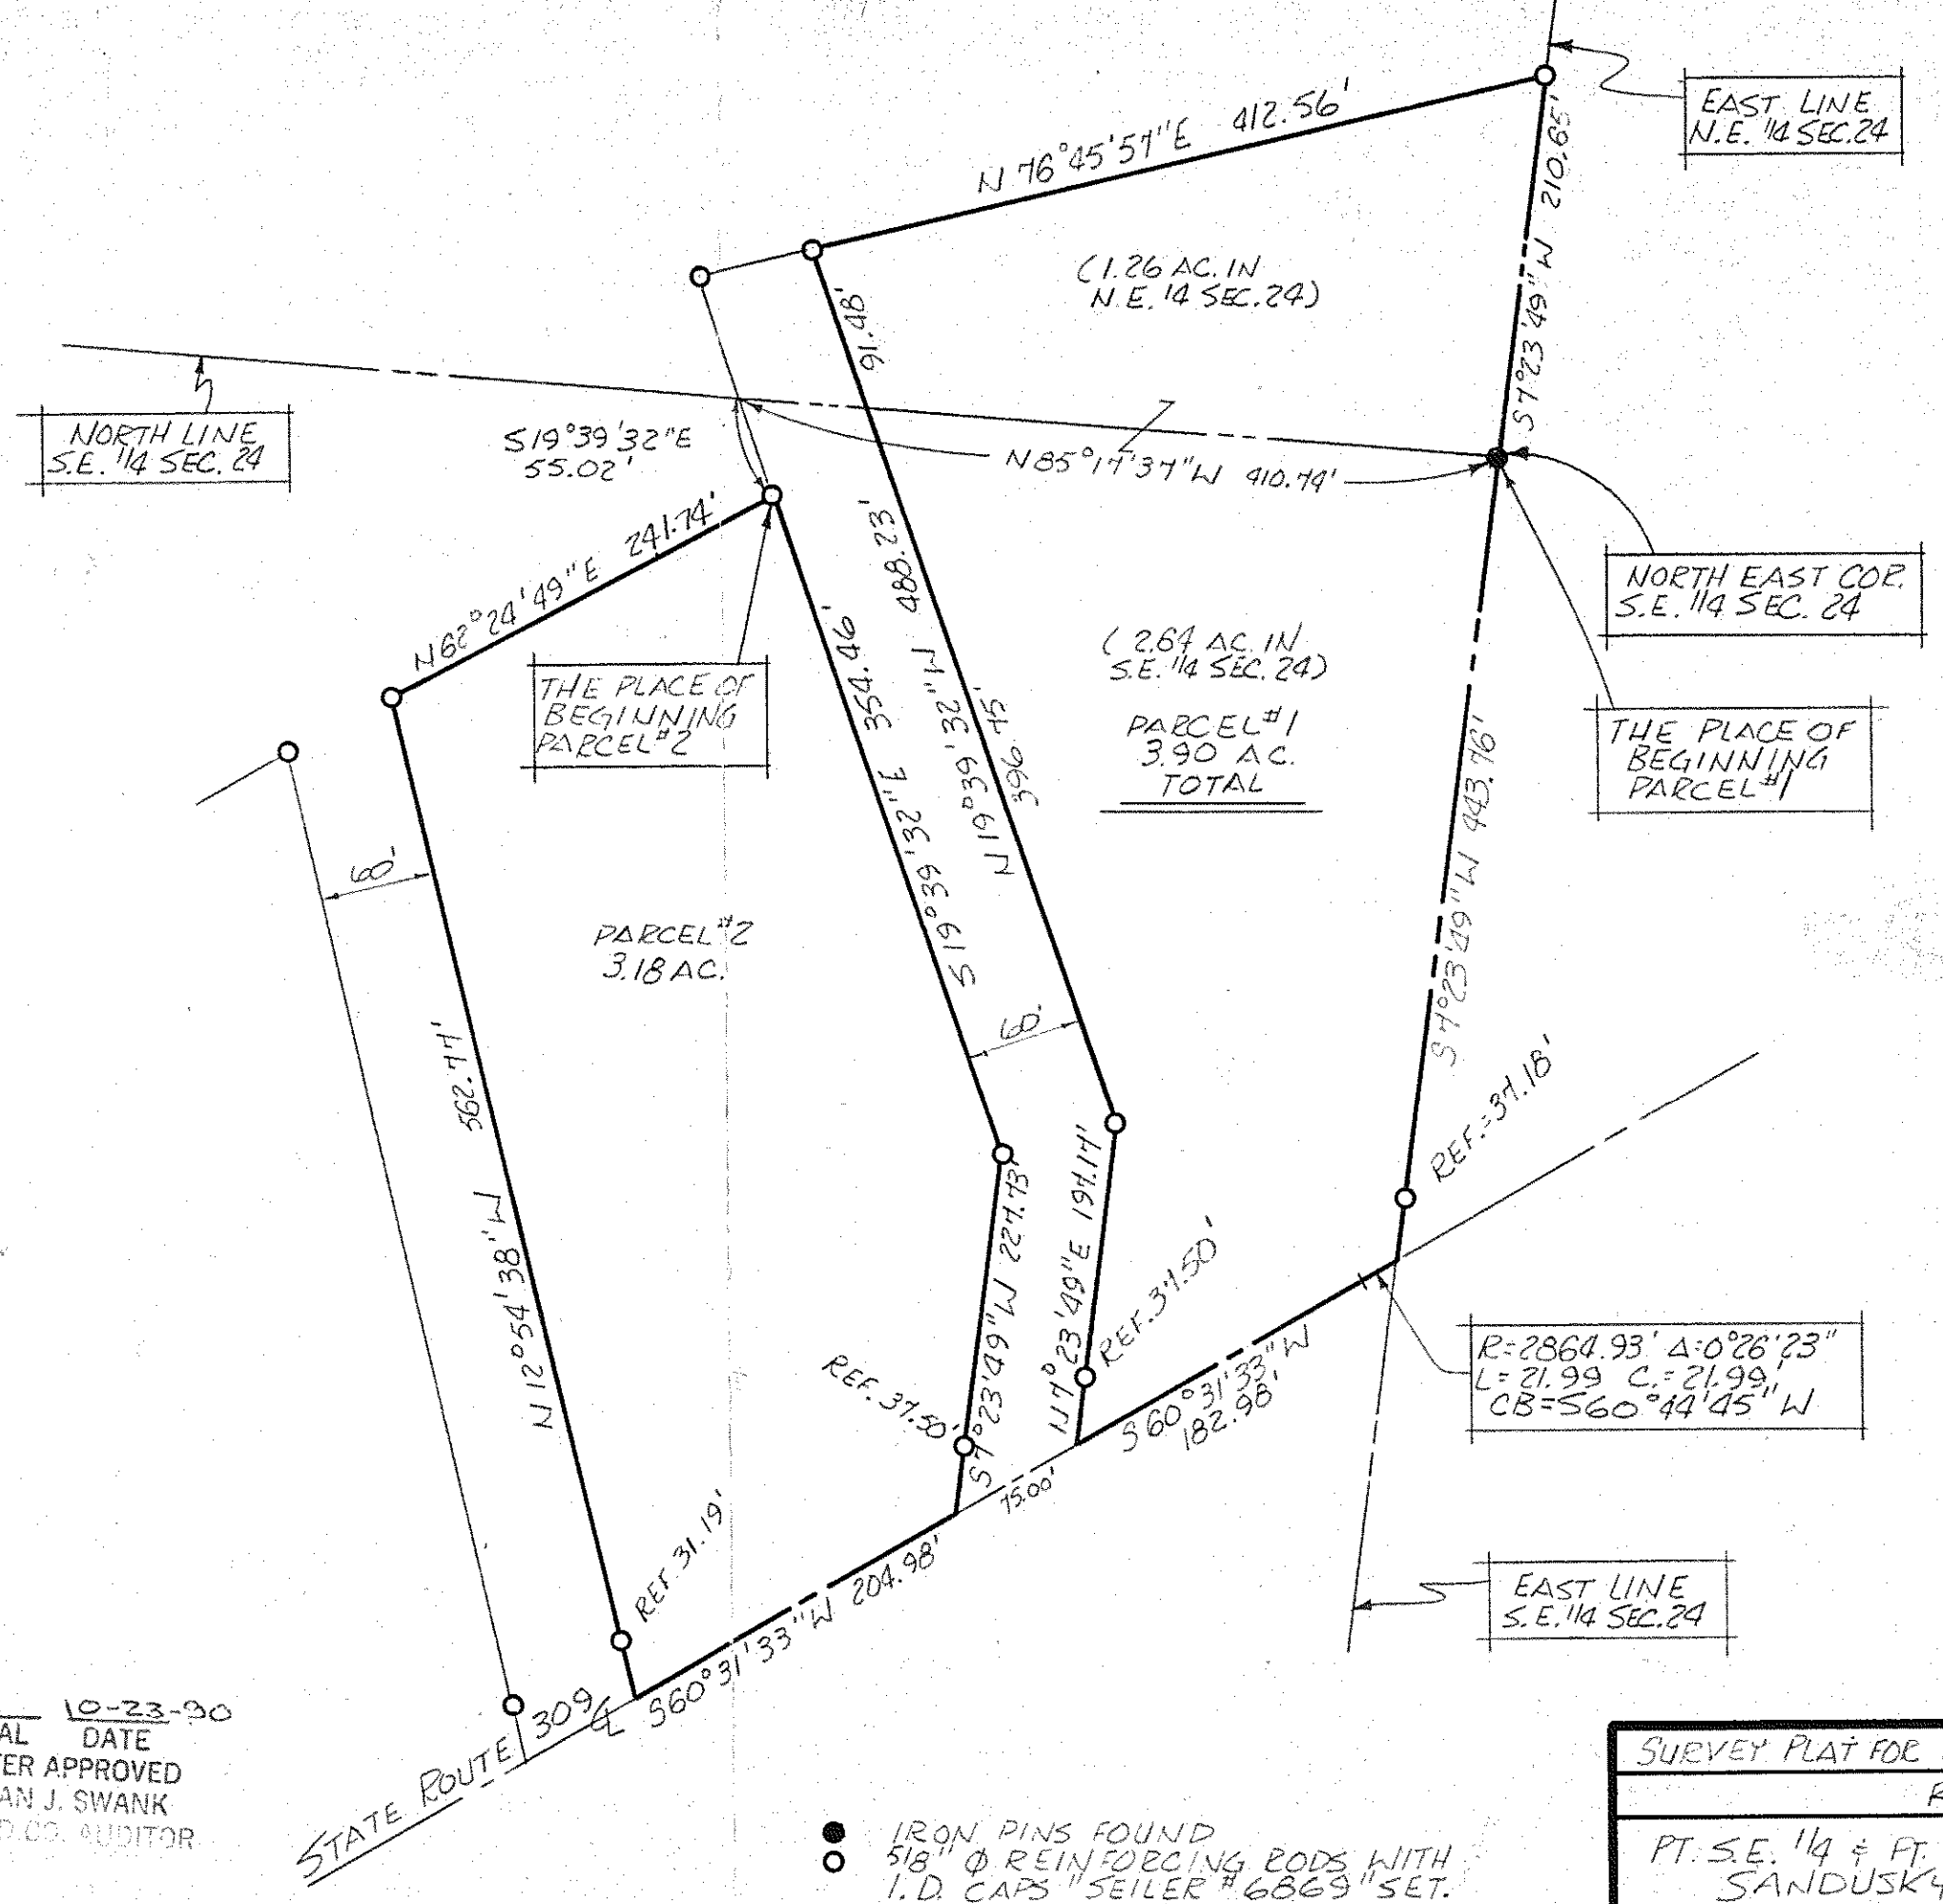

● IRON PINS FOUND
○ 5/8" Ø REINFORCING RODS WITH I.D. CAPS "SEILER #6869" SET.

T. Douglas C. Seiler 10/23/90

SURVEY BY: DOUGLAS C. SEILER
REG. SURVEYOR #6869
52 1/2 NORTH MAIN ST.
MANSFIELD, OHIO
(419) 525-3644

D.R.A. 10-23-90
INITIAL DATE
TRANSFER APPROVED
FREEMAN J. SWANK
RICHLAND CO. AUDITOR

APPROVED
TAX MAP OFFICE
E.A.N. 10-23-90
INITIAL DATE

SURVEY PLAT FOR PROPERTY TRANSFER
RAPP
PT. S.E. 1/4 & PT. N.E. 1/4 SECTION 24
SANDUSKY TOWNSHIP
RICHLAND COUNTY, OHIO
DATE: OCT. 16, 1990 SCALE: 1"=100'
DRWG. NO: 902401-B. DRWN. BY: JAA