SURVEY FOR FRED BARE

PT. OF THE E. ½ S.W. 1/4 SEC. 26, T. 20, R. 20

SANDUSKY TWP. RICHLAND CO., OHIO

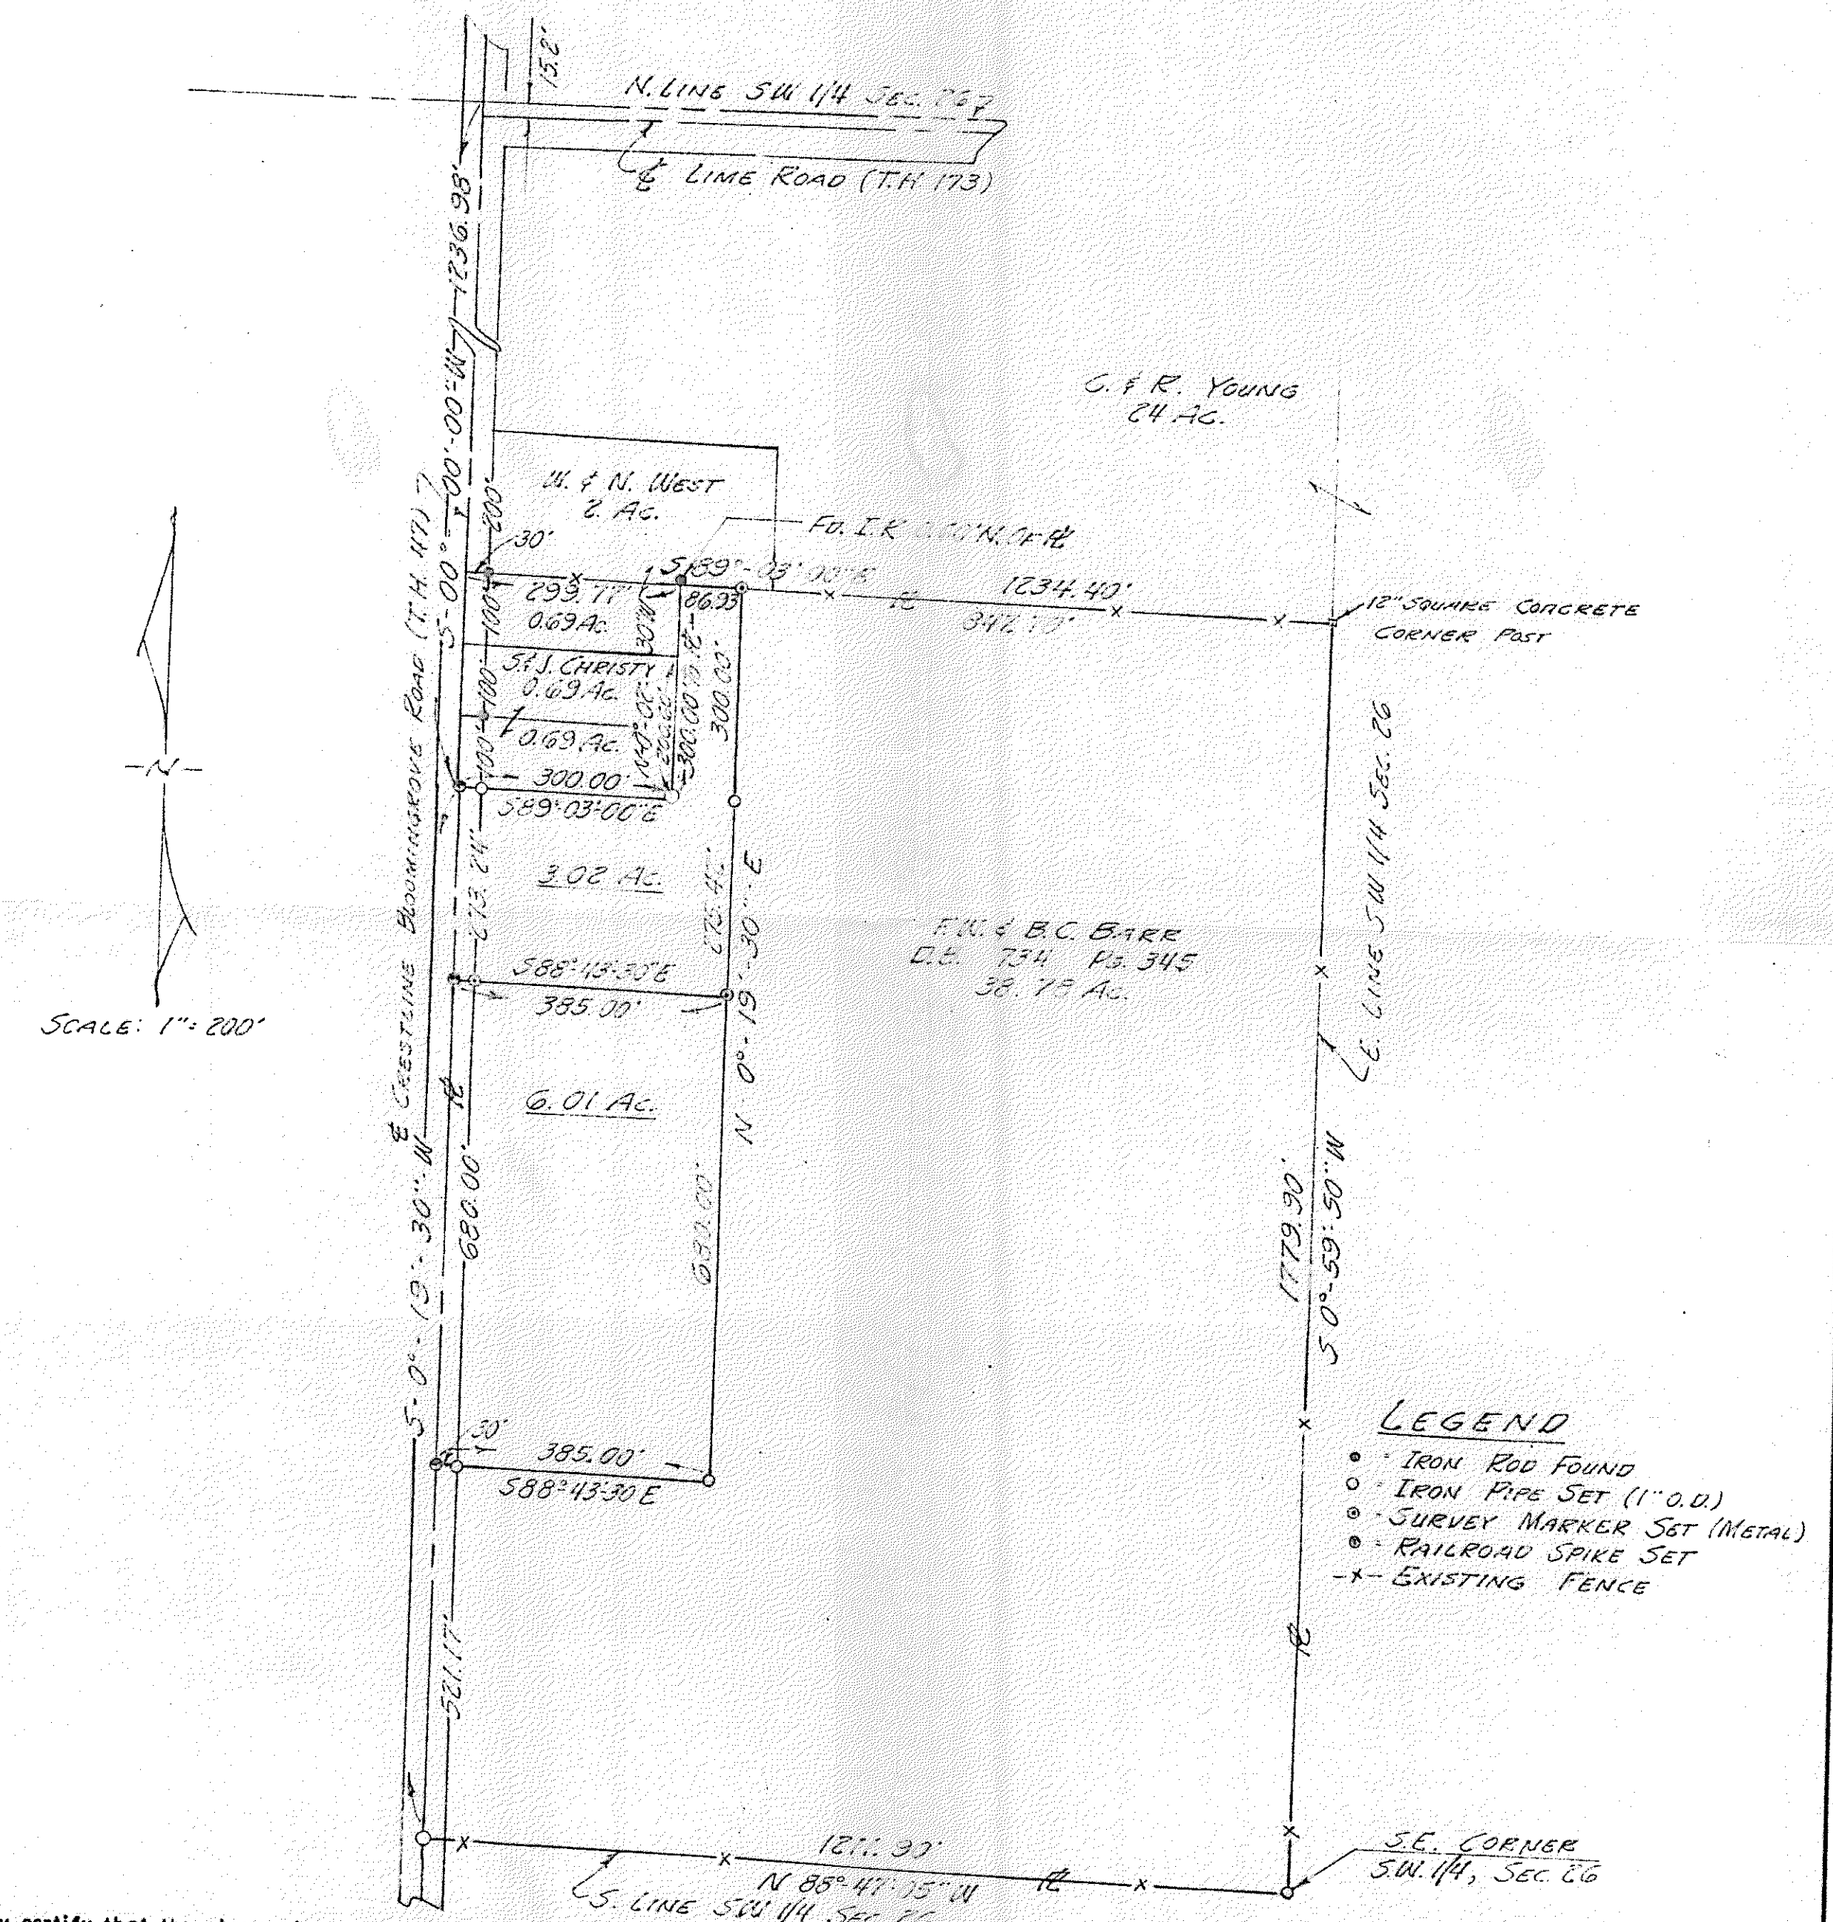

LEGEND

- ● - IRON ROD FOUND
- ○ - IRON PIPE SET (1" O.D.)
- ◎ - SURVEY MARKER SET (METAL)
- ⊗ - RAILROAD SPIKE SET
- -x- EXISTING FENCE

I hereby certify that the above plat was prepared from an actual survey and to the best of my knowledge is correct.

Justin Earley
Registered Surveyor No. 4412

Date July 2, 1976

JUSTIN EARLEY & ASSOCIATES
ENGINEERS & SURVEYORS
MT. GILEAD, OHIO

DRWN K.E. TRACED M.R.M. CHKD. K.E.

D-303-306