DECRIPTION - BEING A PART OF THE SOUTHEAST QUARTER OF SECTION 1 IN TOWNSHIP 21 OF RANGE 20 AND COMMENCING FOR THE SAME AT THE SOUTHEAST CORNER OF THE SOUTHEAST QUARTER OF SAID SECTION IN THE CENTER OF KUHN ROAD; THENCE DUE WEST ALONG THE SOUTH LINE OF THE SOUTHEAST QUARTER OF SAID SECTION A DISTANCE OF 439 09 FEET TO AN IRON PIPE IN THE CENTER OF SMILEY AVE. WEST AND THE TRUE PLACE OF BEGINNING FOR THE PARCEL TO BE HEREIN CONVEYED; THENCE CONTINUING DUE WEST ALONG THE SOUTH LINE OF THE SOUTHEAST QUARTER OF SAID SECTION A DISTANCE OF 964.83 FEET TO AN IRON PIPE; THENCE N. 1°07'E. ALONG AN EXISTING FENCE A DISTANCE OF 423.57 FEET TO AN IRON PIPE IN THE CENTER OF SMILEY AVE. WEST (C.H. 59), THENCE S. 66°07' E. ALONG THE CENTERLINE OF SAID ROAD A DISTANCE OF 1046.17 FEET TO THE PLACE OF BEGINNING CONTAINING 4.69 ACRES, MORE OR LESS, BUT SUBJECT TO ALL LEGAL HIGHWAYS.

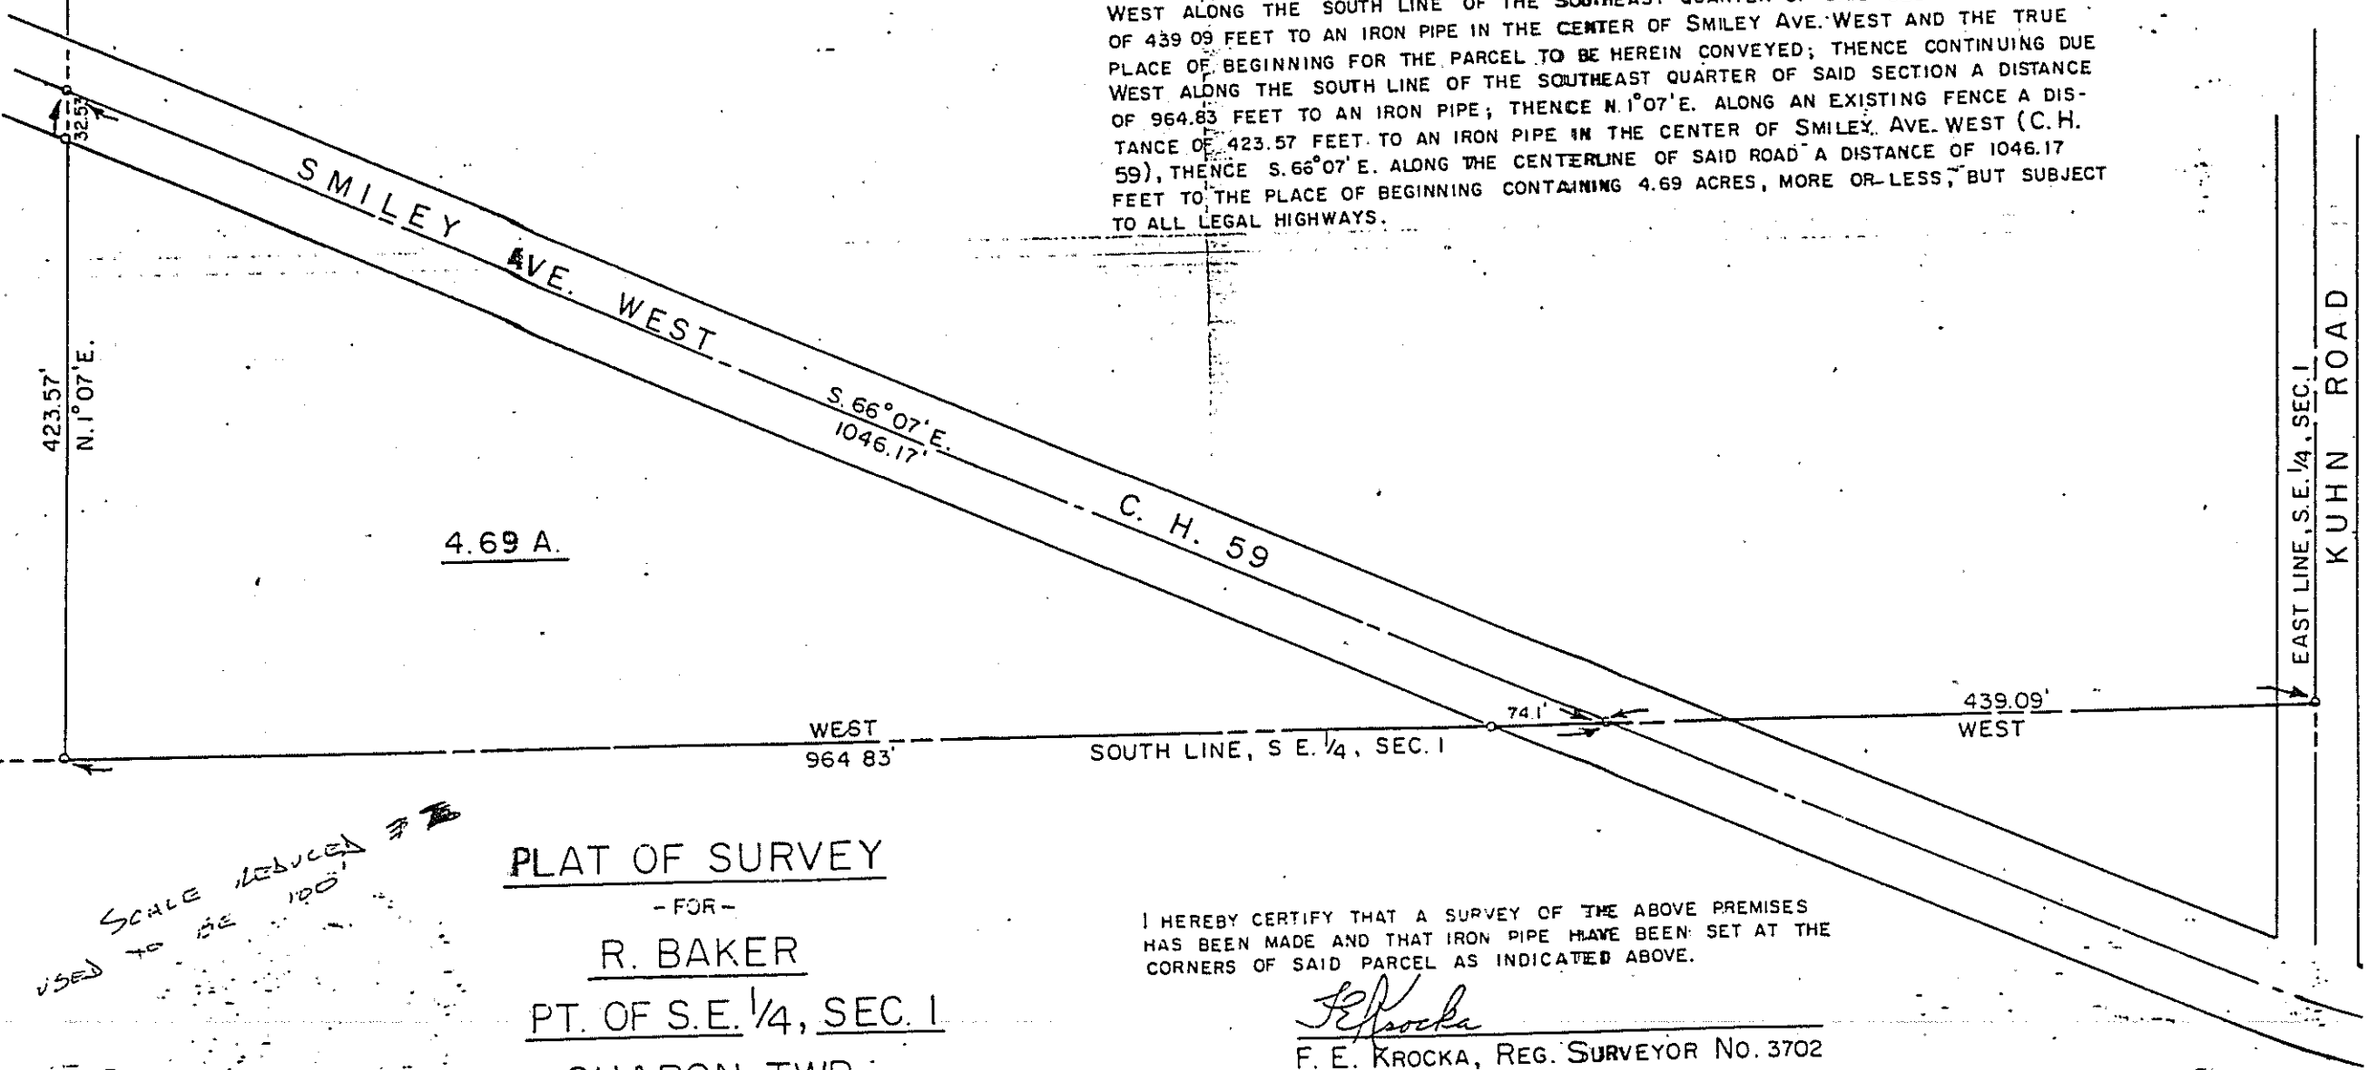

SCALE REDUCED FROM USED TO BE 100'

PLAT OF SURVEY

- FOR -

R. BAKER

PT. OF S.E. 1/4, SEC. 1

SHARON TWP.

I HEREBY CERTIFY THAT A SURVEY OF THE ABOVE PREMISES HAS BEEN MADE AND THAT IRON PIPE HAVE BEEN SET AT THE CORNERS OF SAID PARCEL AS INDICATED ABOVE.

F. E. Krocka

F. E. KROCKA, REG. SURVEYOR NO. 3702

FEB. 11, 1961