PLAT OF SURVEY
-FOR-
CARL LAUGHBAUM
PT. OF N.W. 1/4, SEC. 5
T22, R19
SHARON TWP.

DESCRIPTION – 1.3 ACRE PARCEL

BEING A PART OF THE NORTHWEST QUARTER OF SECTION 5 IN TOWNSHIP 22 (SHARON) OF RANGE 19 AND COMMENCING AT AN IRON PIPE AT THE INTERSECTION OF THE CENTERLINES OF S.R. 61 AND T.H. 61; THENCE N.84°01'E. ALONG THE CENTERLINE OF T.H. 61 A DISTANCE OF 953.25 FEET TO AN IRON PIPE AND THE TRUE PLACE OF BEGINNING FOR THE PARCEL TO BE HEREIN CONVEYED; THENCE N.32° 06'W. A DISTANCE OF 259.50 FEET TO AN IRON PIPE; THENCE N.87°14'W. A DISTANCE OF 11.02 FEET TO AN IRON PIPE; THENCE N.2°46'E. A DISTANCE OF 113.15 FEET TO AN IRON PIPE; THENCE S.88°38'E. A DISTANCE OF 131.36 FEET TO A POINT IN THE CENTER OF THE BLACKFORK CREEK; THENCE S.18°03'E. ALONG THE CENTERLINE OF THE BLACKFORK A DISTANCE OF 140.10 FEET TO A POINT; THENCE S.60°44'E. ALONG SAID CENTERLINE A DISTANCE OF 116.37 FEET TO A POINT; THENCE S.13°01'E. A DISTANCE OF 126.50 FEET TO AN IRON PIPE IN THE CENTER OF T.H. 61; THENCE S.84°01'W. ALONG THE CENTERLINE OF SAID ROAD A DISTANCE OF 161.25 FEET TO THE PLACE OF BEGINNING CONTAINING 1.30 ACRES, MORE OR LESS, BUT SUBJECT TO ALL LEGAL HIGHWAYS AND EASEMENTS OF RECORD.

I HEREBY CERTIFY THAT A SURVEY OF THE ABOVE DESCRIBED PARCEL HAS BEEN MADE, THAT THE LENGTHS AND BEARINGS OF LINES ARE AS SHOWN AND THAT IRON PIPE HAVE BEEN PLACED AS INDICATED.
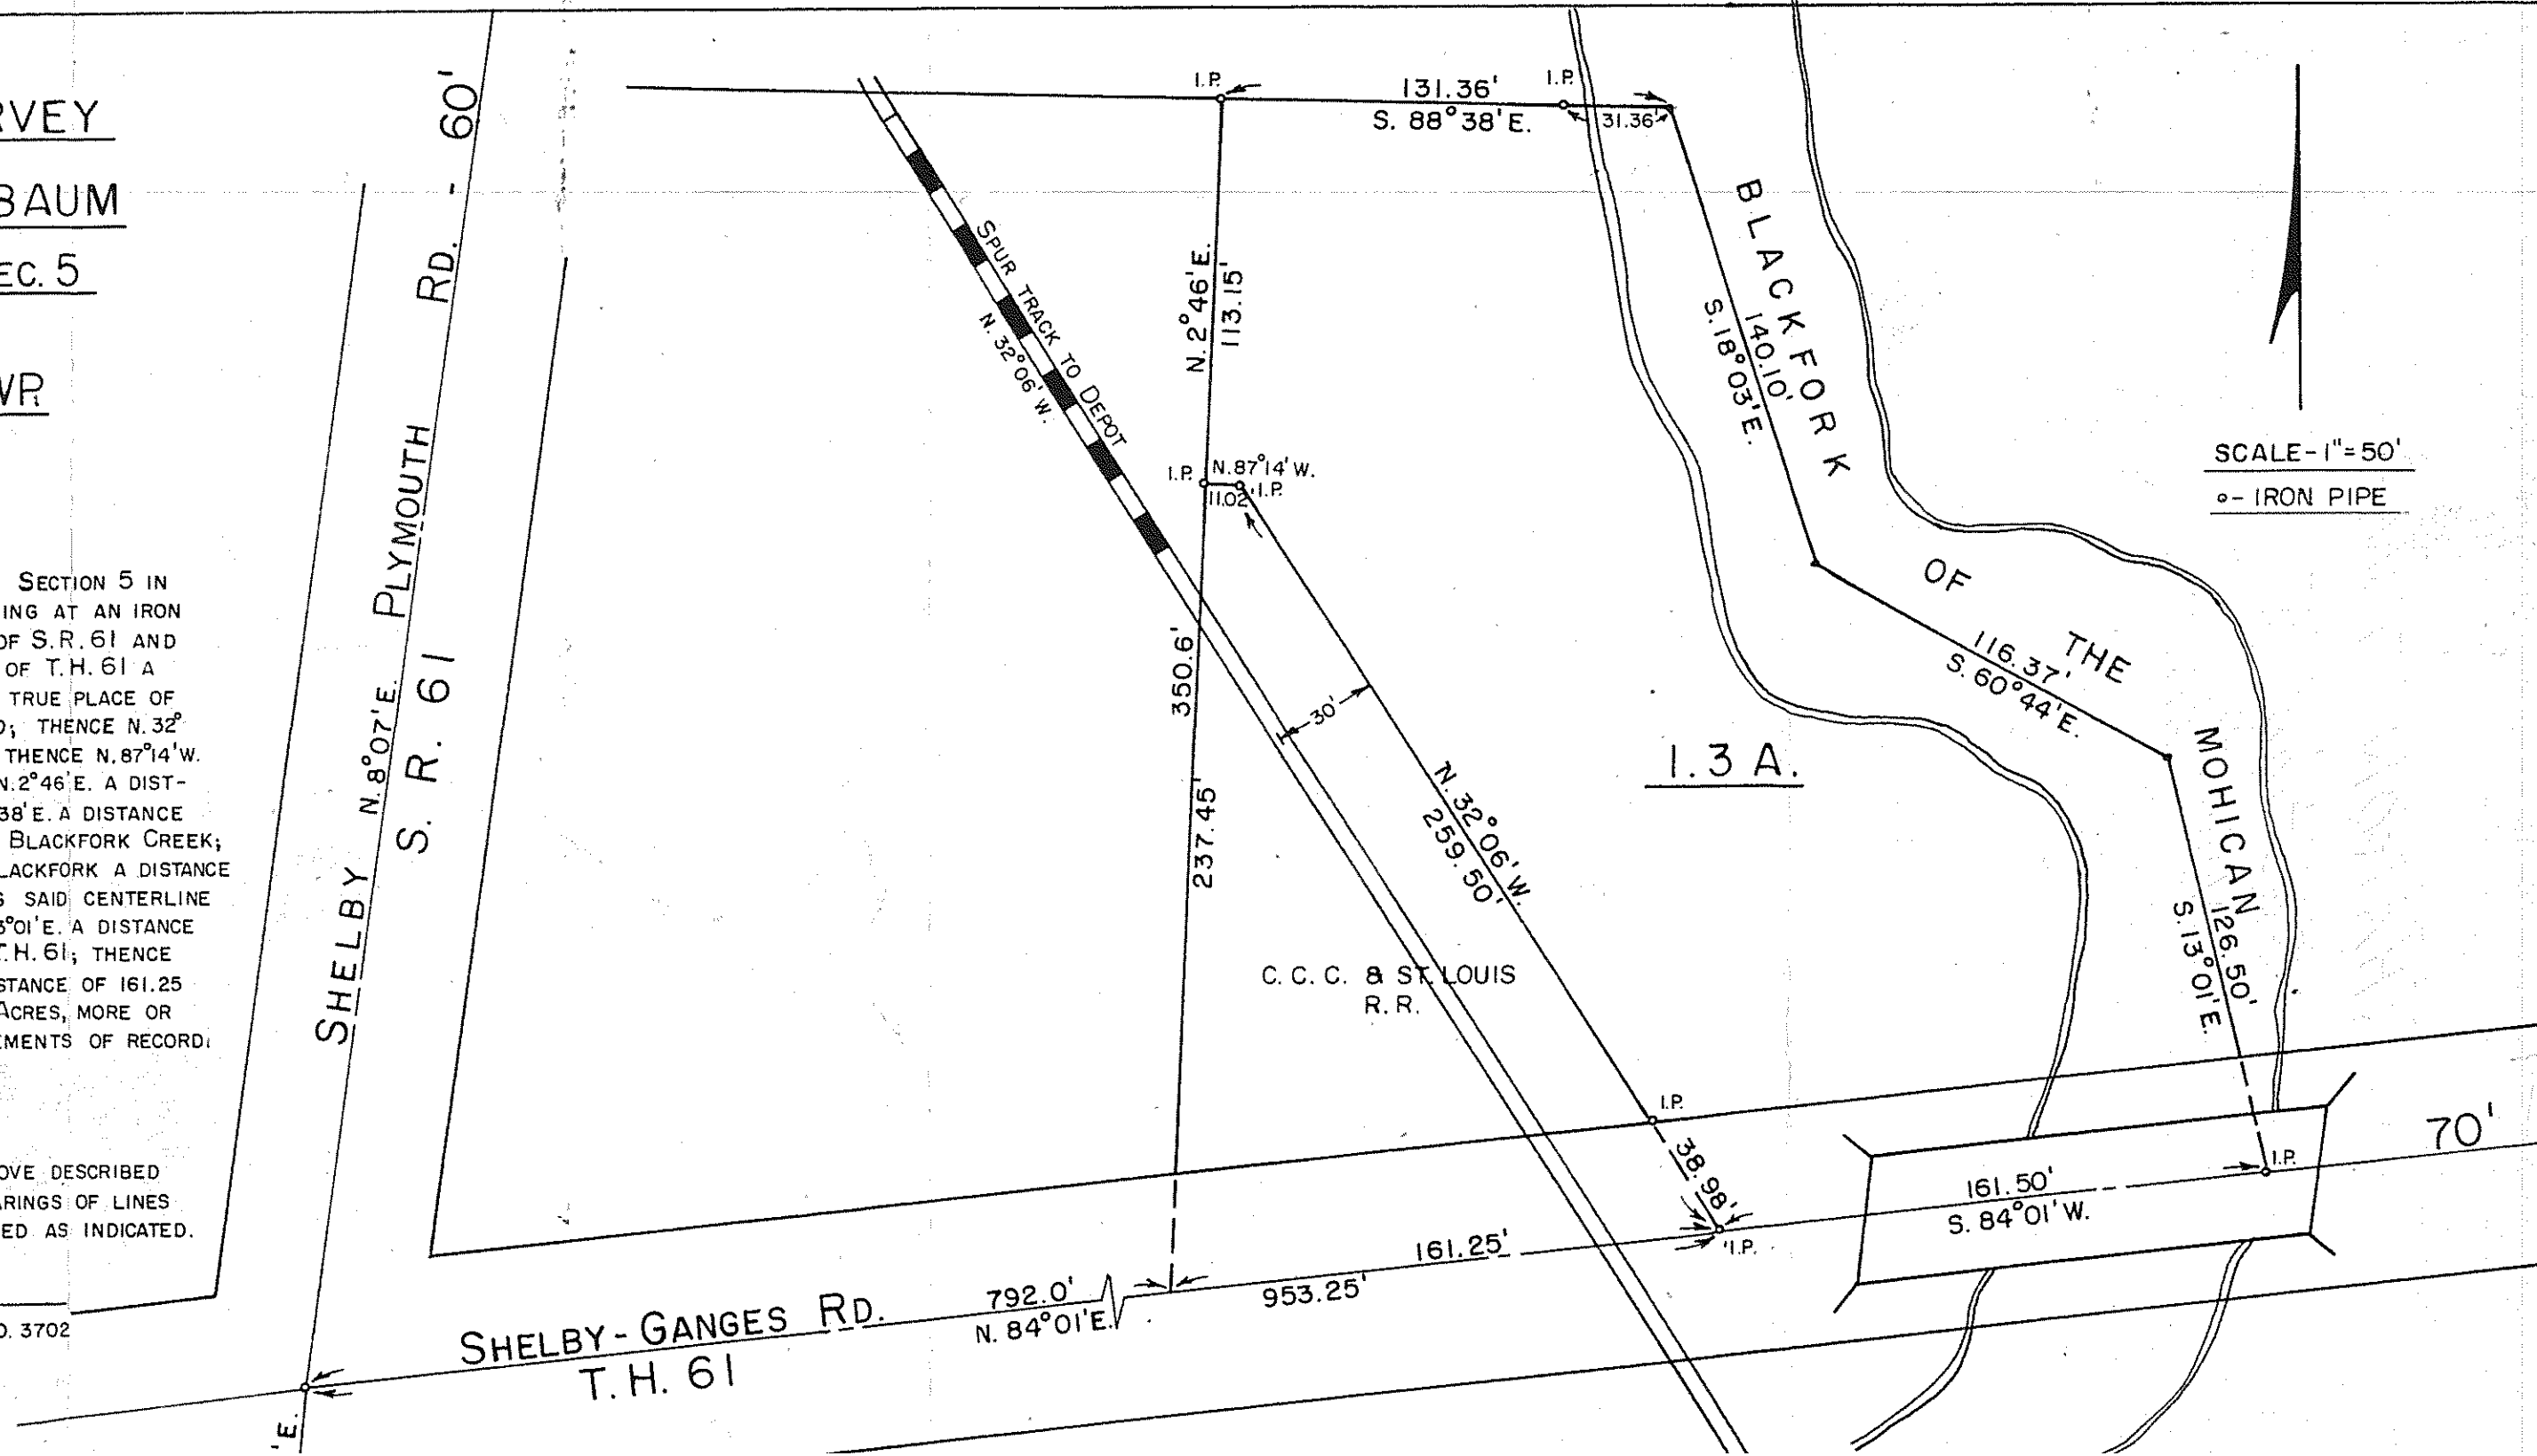
F. E. KROCKA, REG. SURVEYOR NO. 3702
MAY 16, 1962