Oct. 20, 1957

SURVEY FOR JAY SCOTT
Pt. of N.W.¼ Sec. 5
T22. R-19
Sharon Twp., Richland Cty.

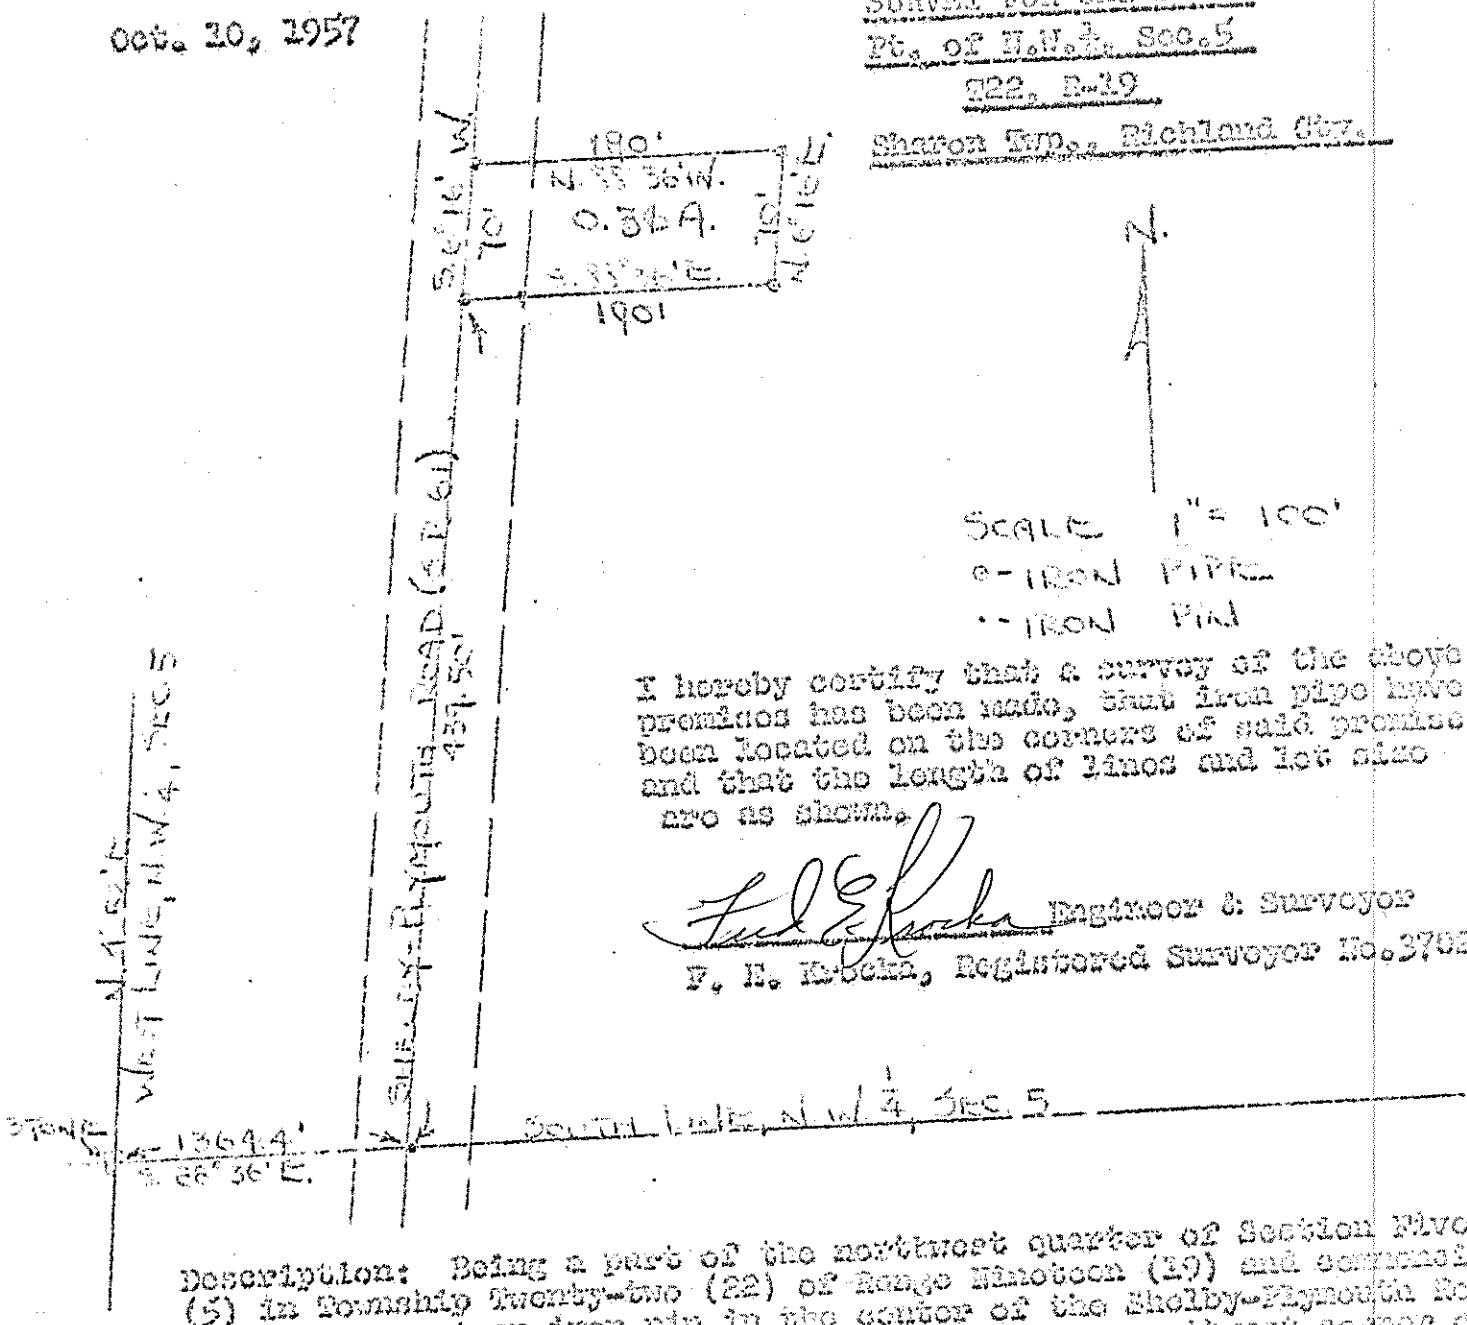

I hereby certify that a survey of the above premises has been made, that iron pipe have been located on the corners of said premises and that the lengths of lines and lot also are as shown.

Engineer & Surveyor
F. E. Kobeka, Registered Surveyor No. 3702

Description: Being a part of the northwest quarter of Section Five (5) in Township Twenty-two (22) of Range Nineteen (19) and commencing for the same at an iron pin in the center of the Shelby-Plymouth Road located S. 88° 36' E. along the south line from the southwest corner of the northwest quarter of said section a distance of 1364.4 feet to an iron pipe in the center of the Shelby-Plymouth Road (S.R. 61) and the thence S. 6° 16' E. along the centerline of said road a distance of 439.5 feet; 6 16' E. a distance of 70 foot to an iron pipe; thence N. 88 36' W. a distance of 190 foot to an iron pipe; thence N. 6° 16' E. a distance of 70 foot to an iron pin in the center of the Shelby-Plymouth Road (S.R. 61); thence S. 6° 16' W. along the centerline of said road a distance of 70 foot to the place of beginning containing 0.326 acres more or less but subject to all legal highways.

0.31