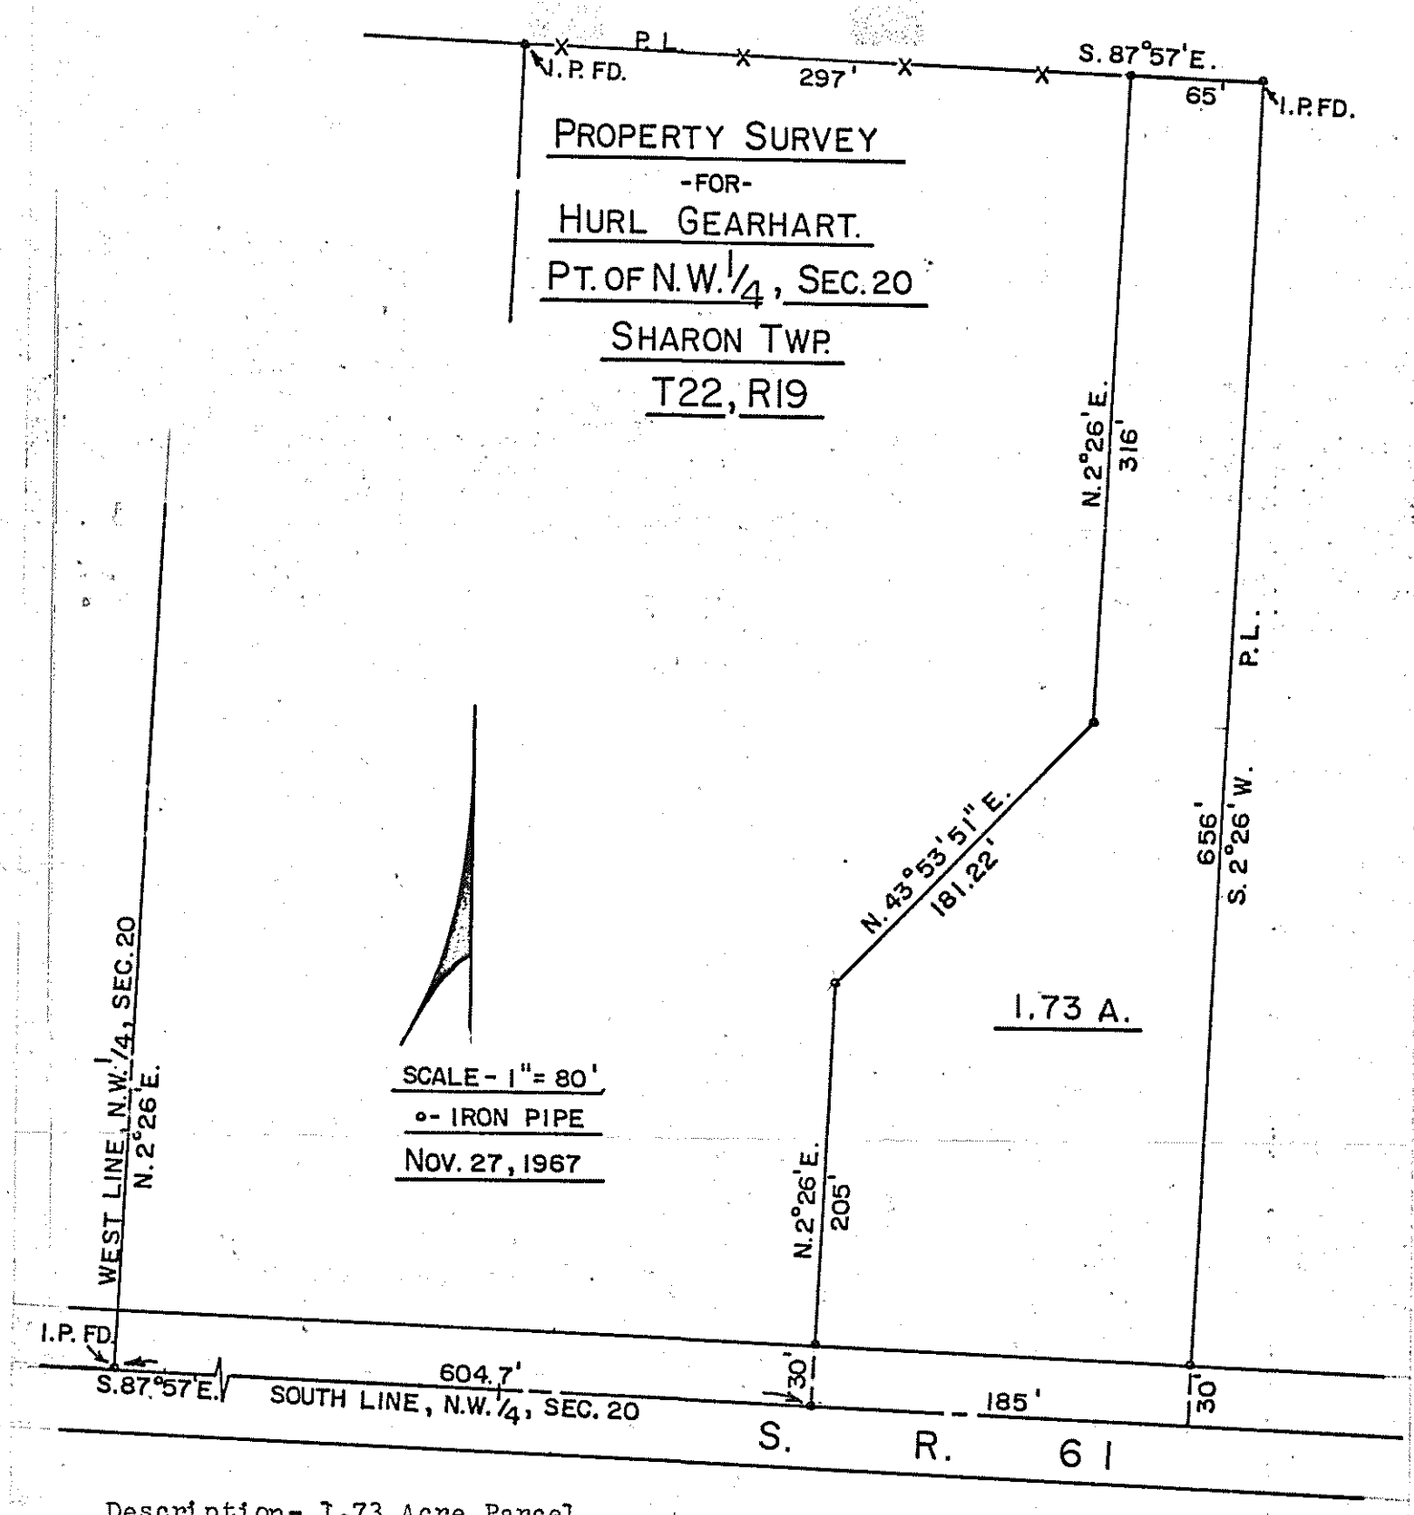

Description- 1.73 Acre Parcel

Being a part of the northwest quarter of Section 20 in Township 22 of Range 19 and commencing for the same at an iron pipe at the southwest corner of the northwest quarter of said section in the center of S.R.61; thence S.87°57'E. along the south line of the northwest quarter of said section a distance of 604.7 feet to aniron pipe and the true place of beginning; thence N.2°26'E. a distance of 205 feet to an iron pipe; thence N.43°53'51"E. a distance of 181.22 feet to an iron pipe; thence N.2°26'E. a distance of 316 feet to an iron pipe; thence S.87°57'E. a distance of 65 feet to an iron pipe; thence S.2°26'W. a distance of 656 feet to aniiron pipe in the center of S. R. 61; thence N.87°57'W. along the centerline of S.R.61 a distance of 185 feet to the place of beginning containing 1.73 acres, but subject to all legal highways.

I hereby certify that a survey of the above described parcel has been made and that iron pipe have been placed as indicated, above.

L. F. Hauger, Reg. Surveyor No. 4866

KROCKA, HAUGER & ASSOCIATES, SHELBY, OHIO

77029