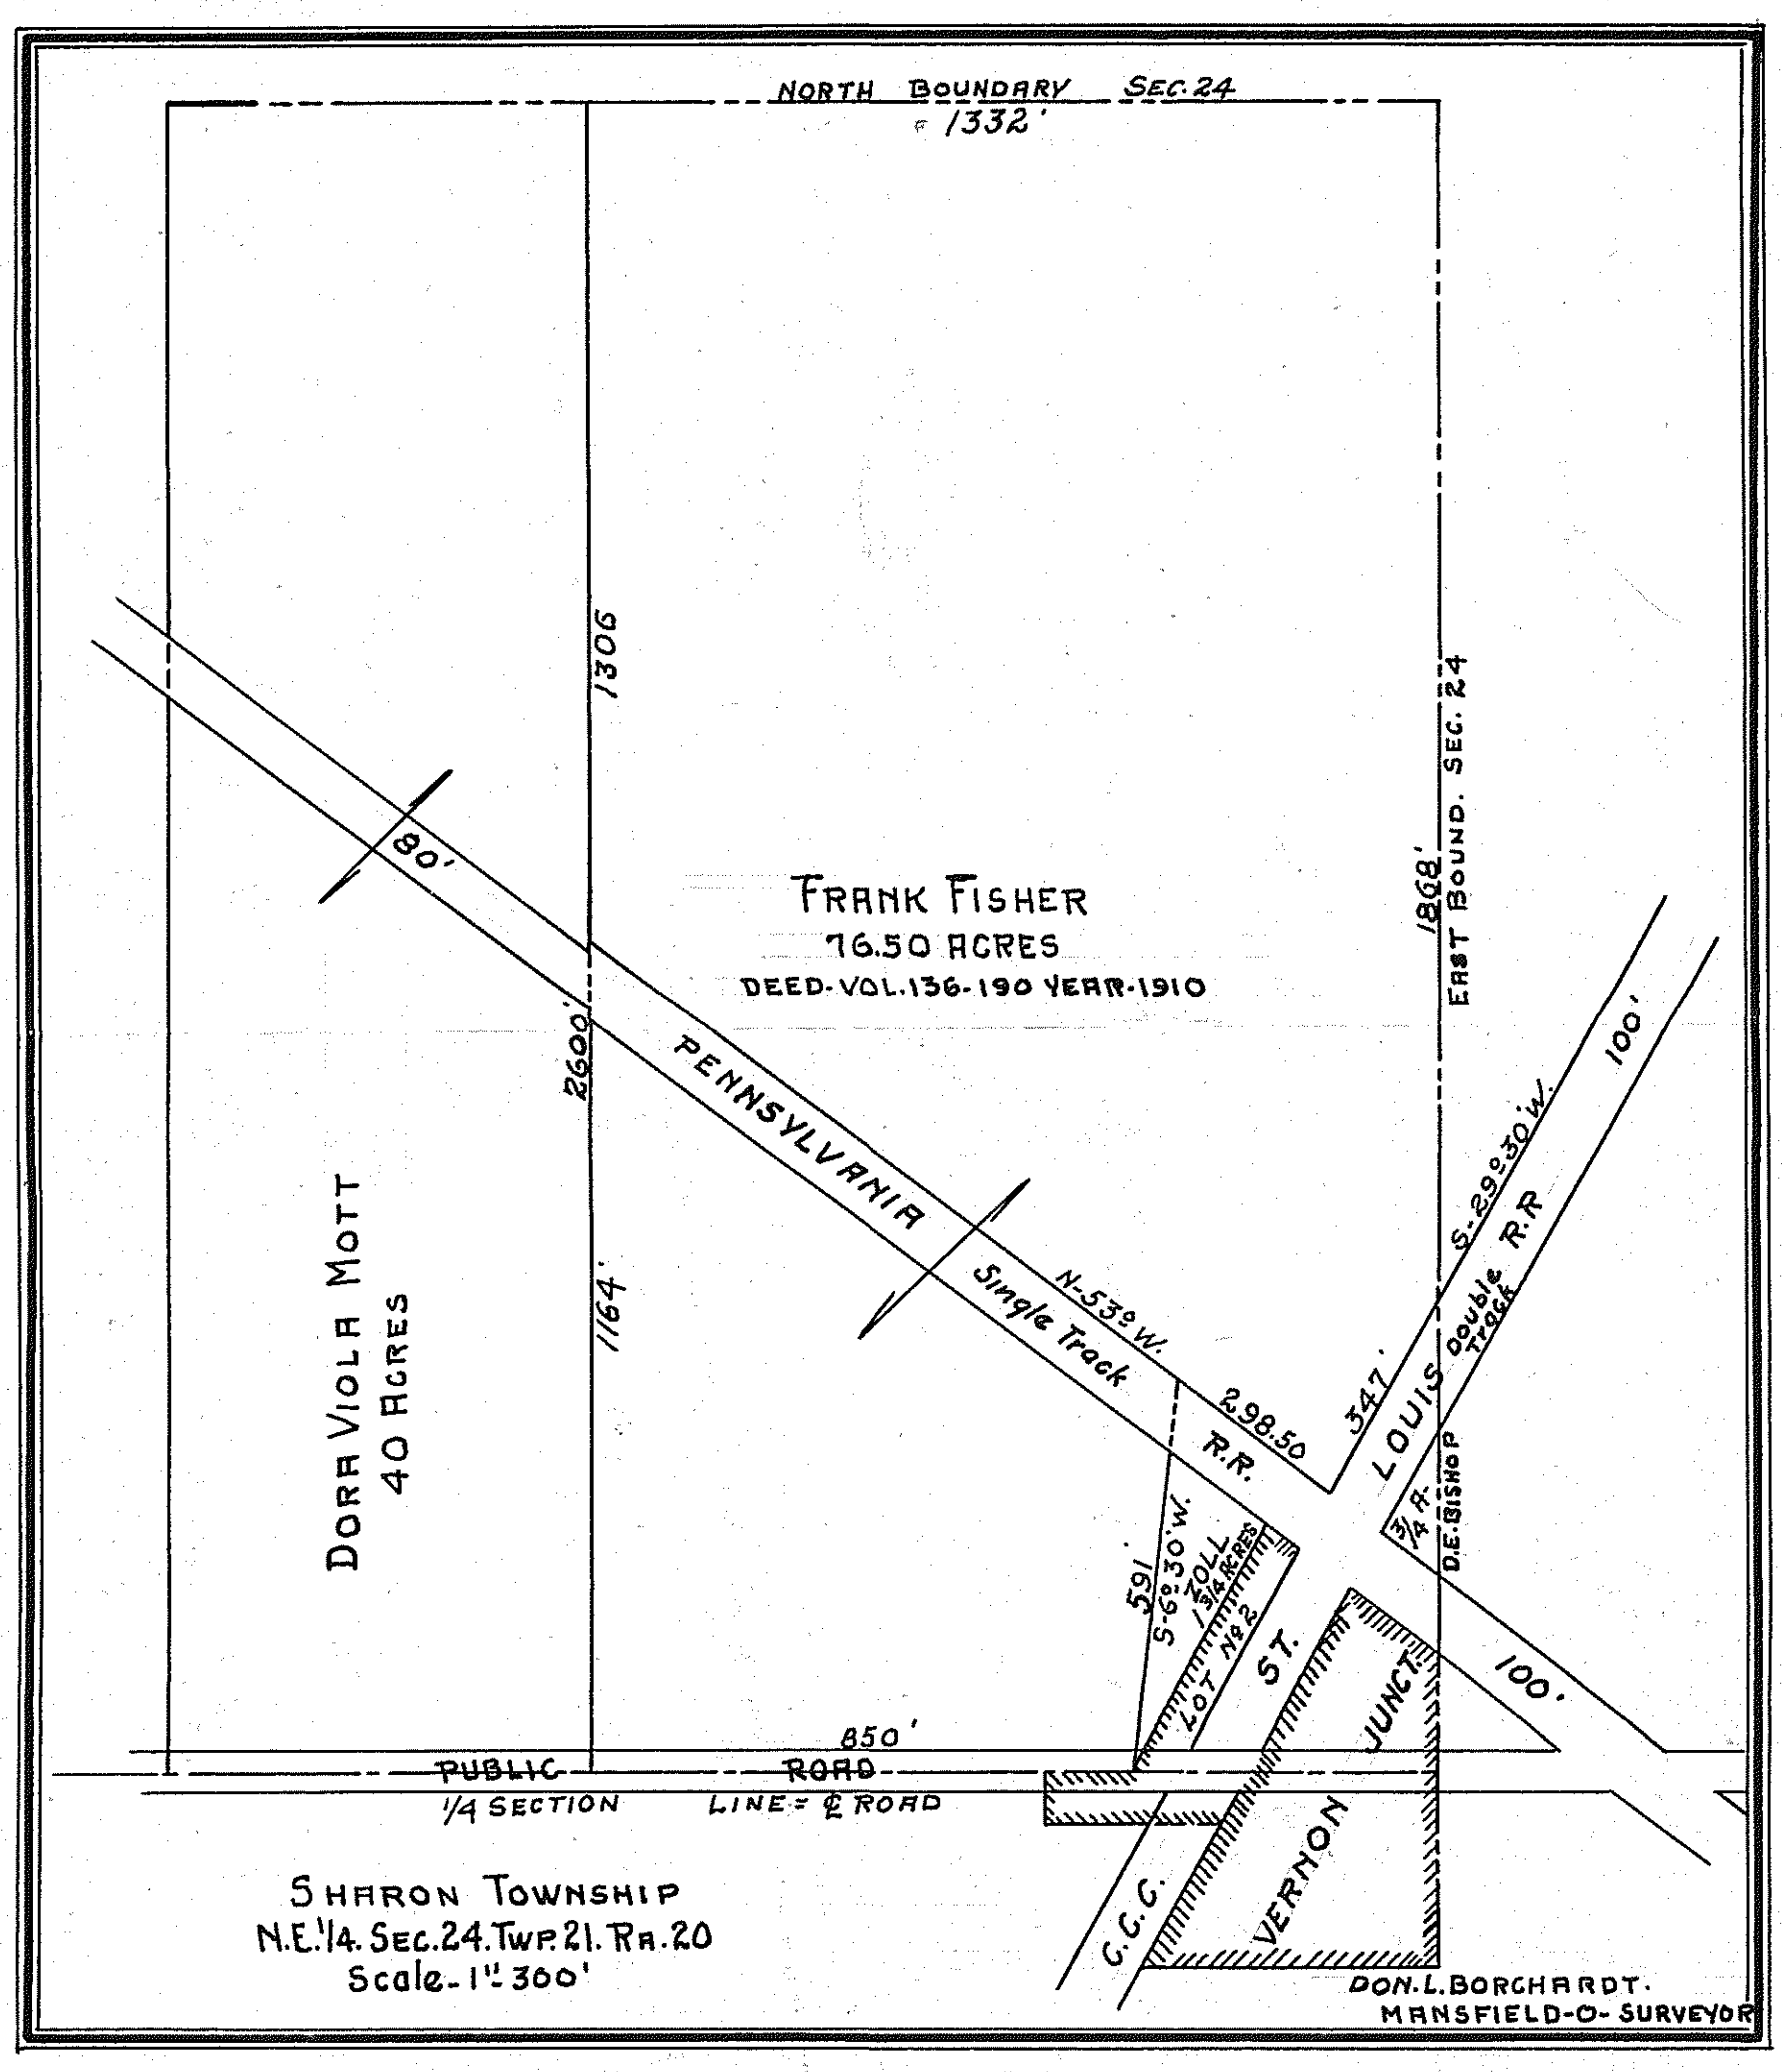
NORTH BOUNDARY SEC. 24
1332'
1306
80'
FRANK FISHER
76.50 ACRES
DEED-VOL.136-190 YEAR-1910
1868'
EAST BOUND. SEC. 24
2600'
PENNSYLVANIA
Single Track
R.R.
N-53° W.
298.50
347'
S-29°30' W.
100'
LOUIS double Track R.R
1164'
DORA VIOLA MOTT
40 ACRES
3/4 A.
D.E. BISHOP
591
S-69°30' W.
ZOLL
1 3/4 ACRES
LOT No 2
ST.
JUNCT.
100'
850'
PUBLIC ROAD
1/4 SECTION LINE = ℄ ROAD
C.C.C.
VERNON
SHARON TOWNSHIP
N.E. 1/4. SEC. 24. TWP. 21. RA. 20
Scale - 1" = 300'
DON. L. BORCHARDT.
MANSFIELD-O- SURVEYOR

SHEET-51