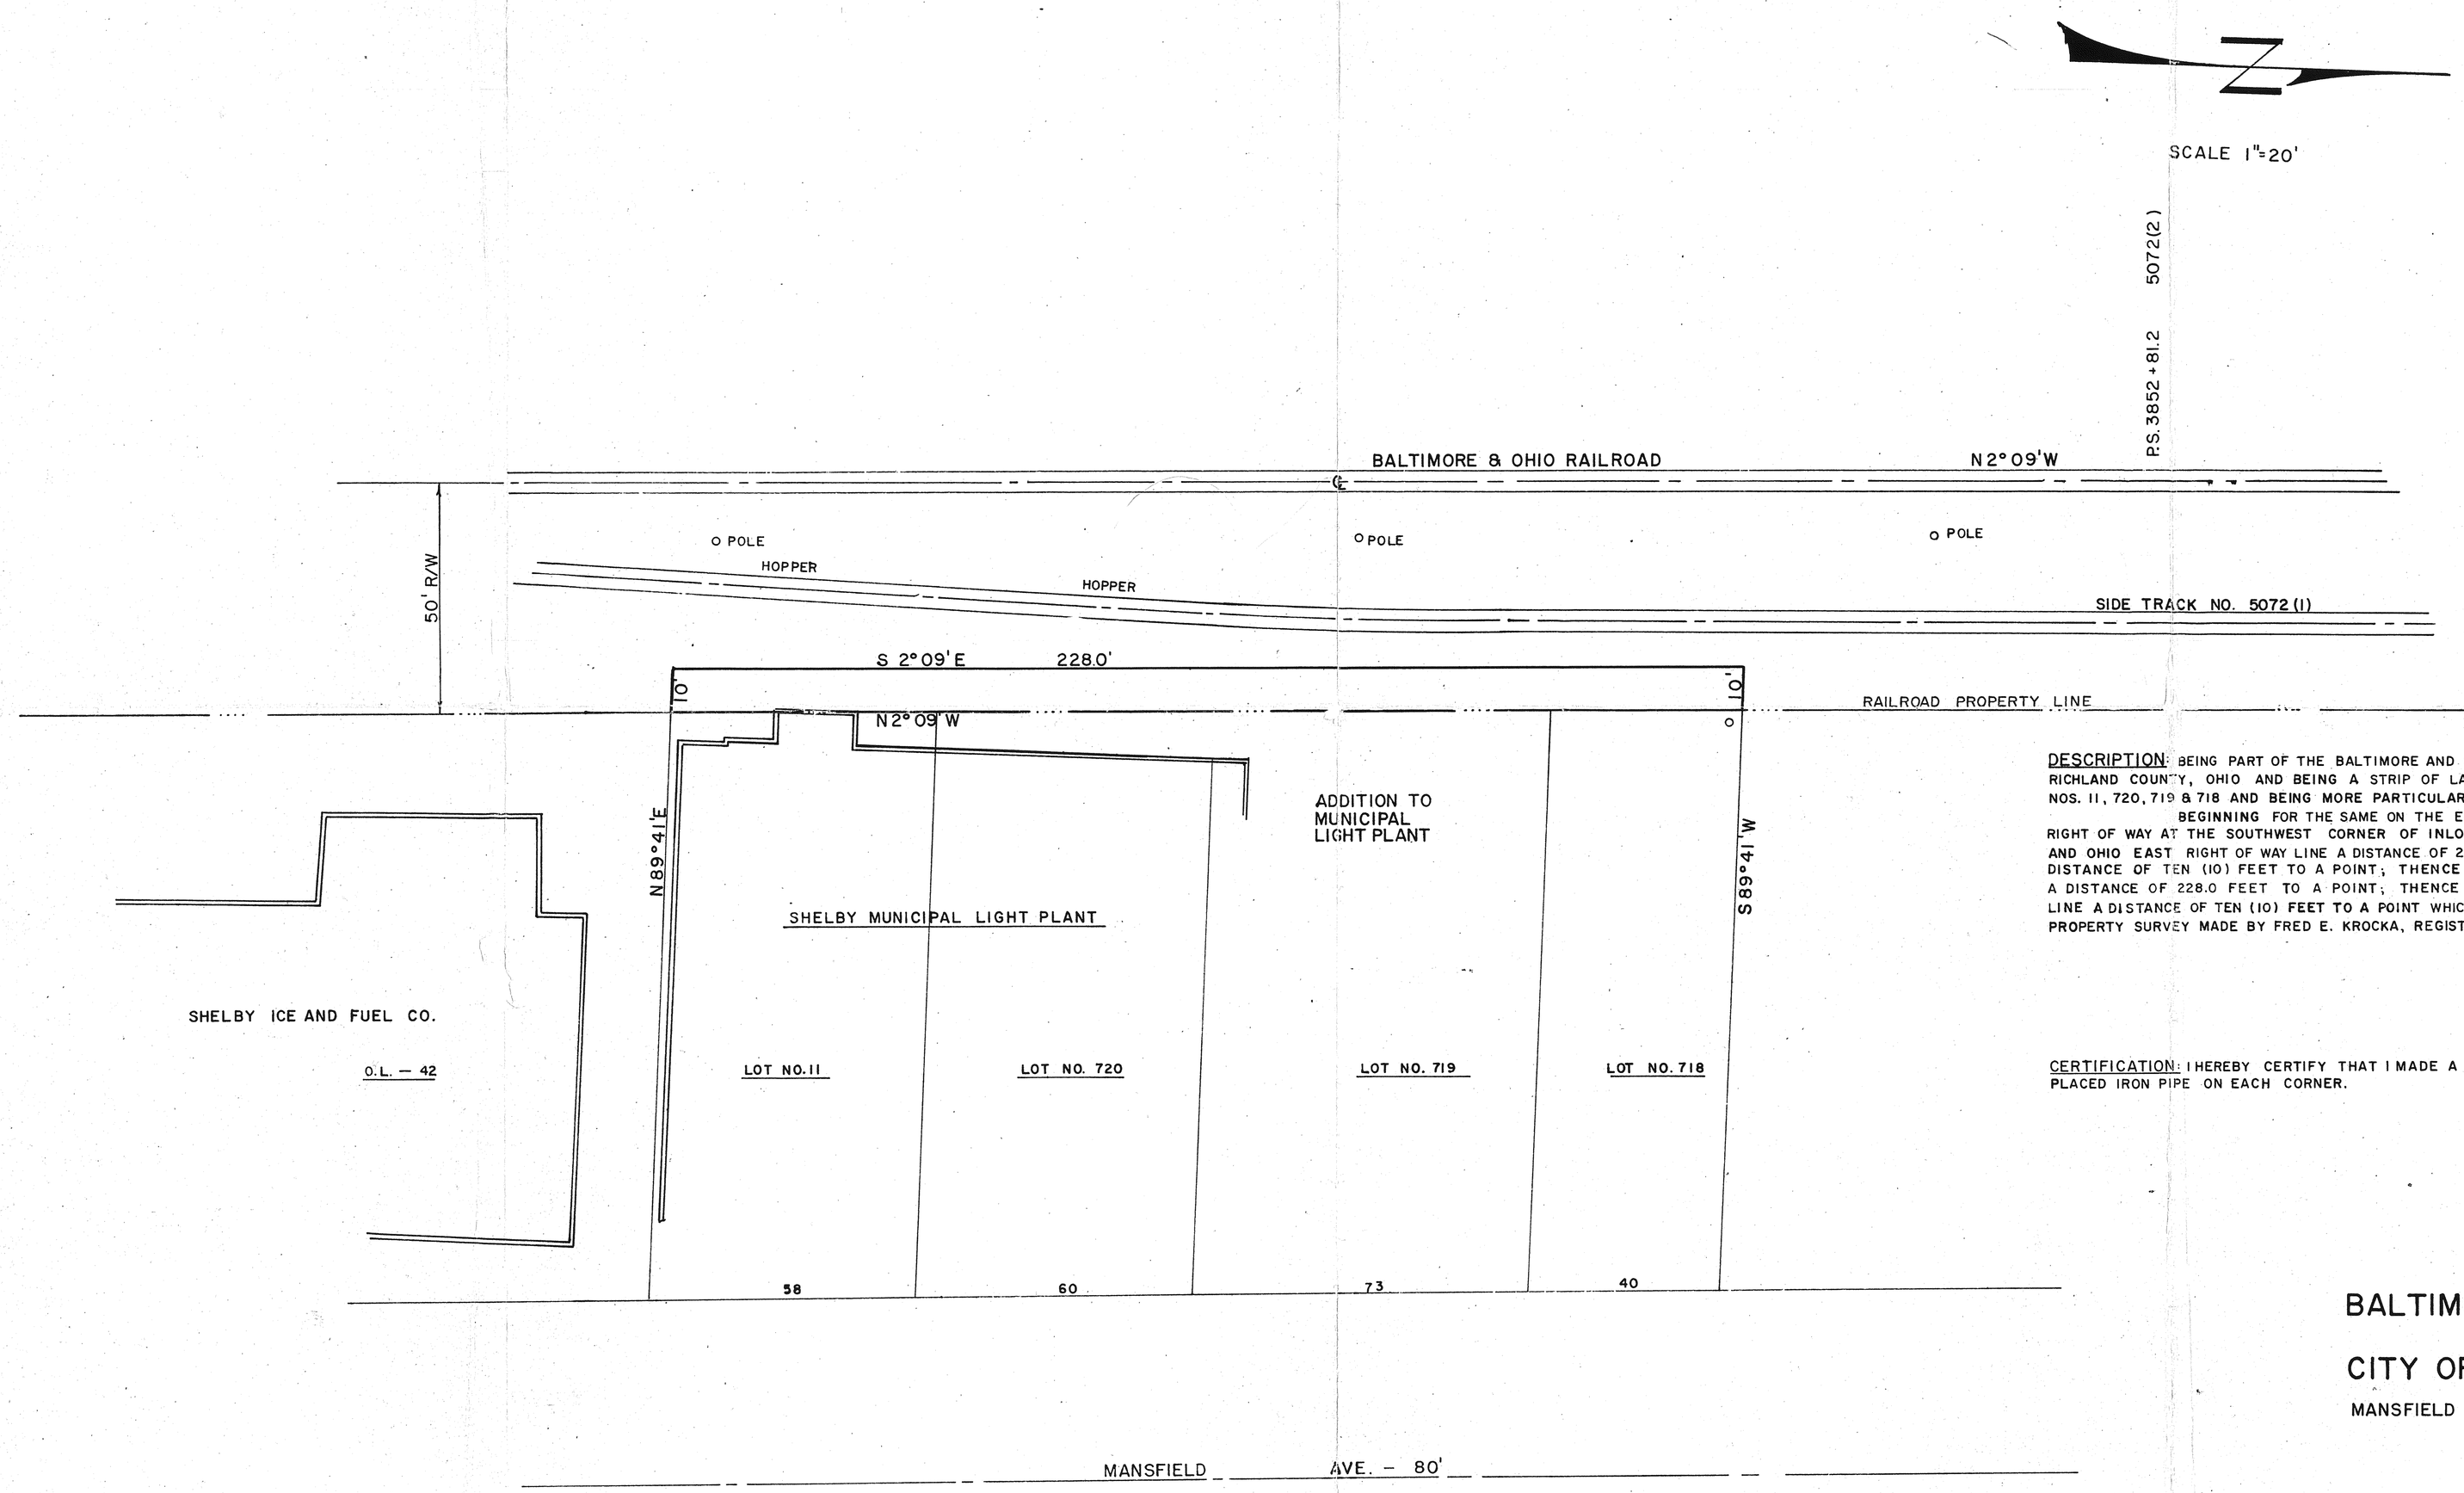

DESCRIPTION: BEING PART OF THE BALTIMORE AND OHIO RIGHT OF WAY WITHIN THE CITY OF SHELBY, RICHLAND COUNTY, OHIO AND BEING A STRIP OF LAND TEN (10) FEET IN WIDTH DIRECTLY WEST OF INLOT NOS. 11, 720, 719 & 718 AND BEING MORE PARTICULARLY DESCRIBED AS FOLLOWS:

BEGINNING FOR THE SAME ON THE EAST LINE OF THE BALTIMORE AND OHIO RAILROAD RIGHT OF WAY AT THE SOUTHWEST CORNER OF INLOT NO. 11; THENCE N 2° 09' W ALONG THE BALTIMORE AND OHIO EAST RIGHT OF WAY LINE A DISTANCE OF 228.0 FEET TO AN IRON PIPE; THENCE S 89° 41 W A DISTANCE OF TEN (10) FEET TO A POINT; THENCE S 2° 09' E ON A LINE PARALLEL TO THE EAST LINE A DISTANCE OF 228.0 FEET TO A POINT; THENCE N 89° 41' E ON A LINE PARALLEL TO THE NORTH LINE A DISTANCE OF TEN (10) FEET TO A POINT WHICH IS THE POINT OF BEGINNING. ALL ACCORDING TO A PROPERTY SURVEY MADE BY FRED E. KROCKA, REGISTRATION NO. 3702, ON JUNE 4, 1965.

CERTIFICATION: I HEREBY CERTIFY THAT I MADE A SURVEY OF THE ABOVE PROPERTY AND HAVE PLACED IRON PIPE ON EACH CORNER.

Fred E. Krocka

FRED E. KROCKA
OHIO REGISTERED SURVEYOR NO. 3702.
JUNE 4, 1965

PLAT OF PROPERTY SURVEY

BALTIMORE & OHIO RAILROAD TO CITY OF SHELBY LIGHT PLANT

MANSFIELD AVE., SHELBY, RICHLAND COUNTY, OHIO.