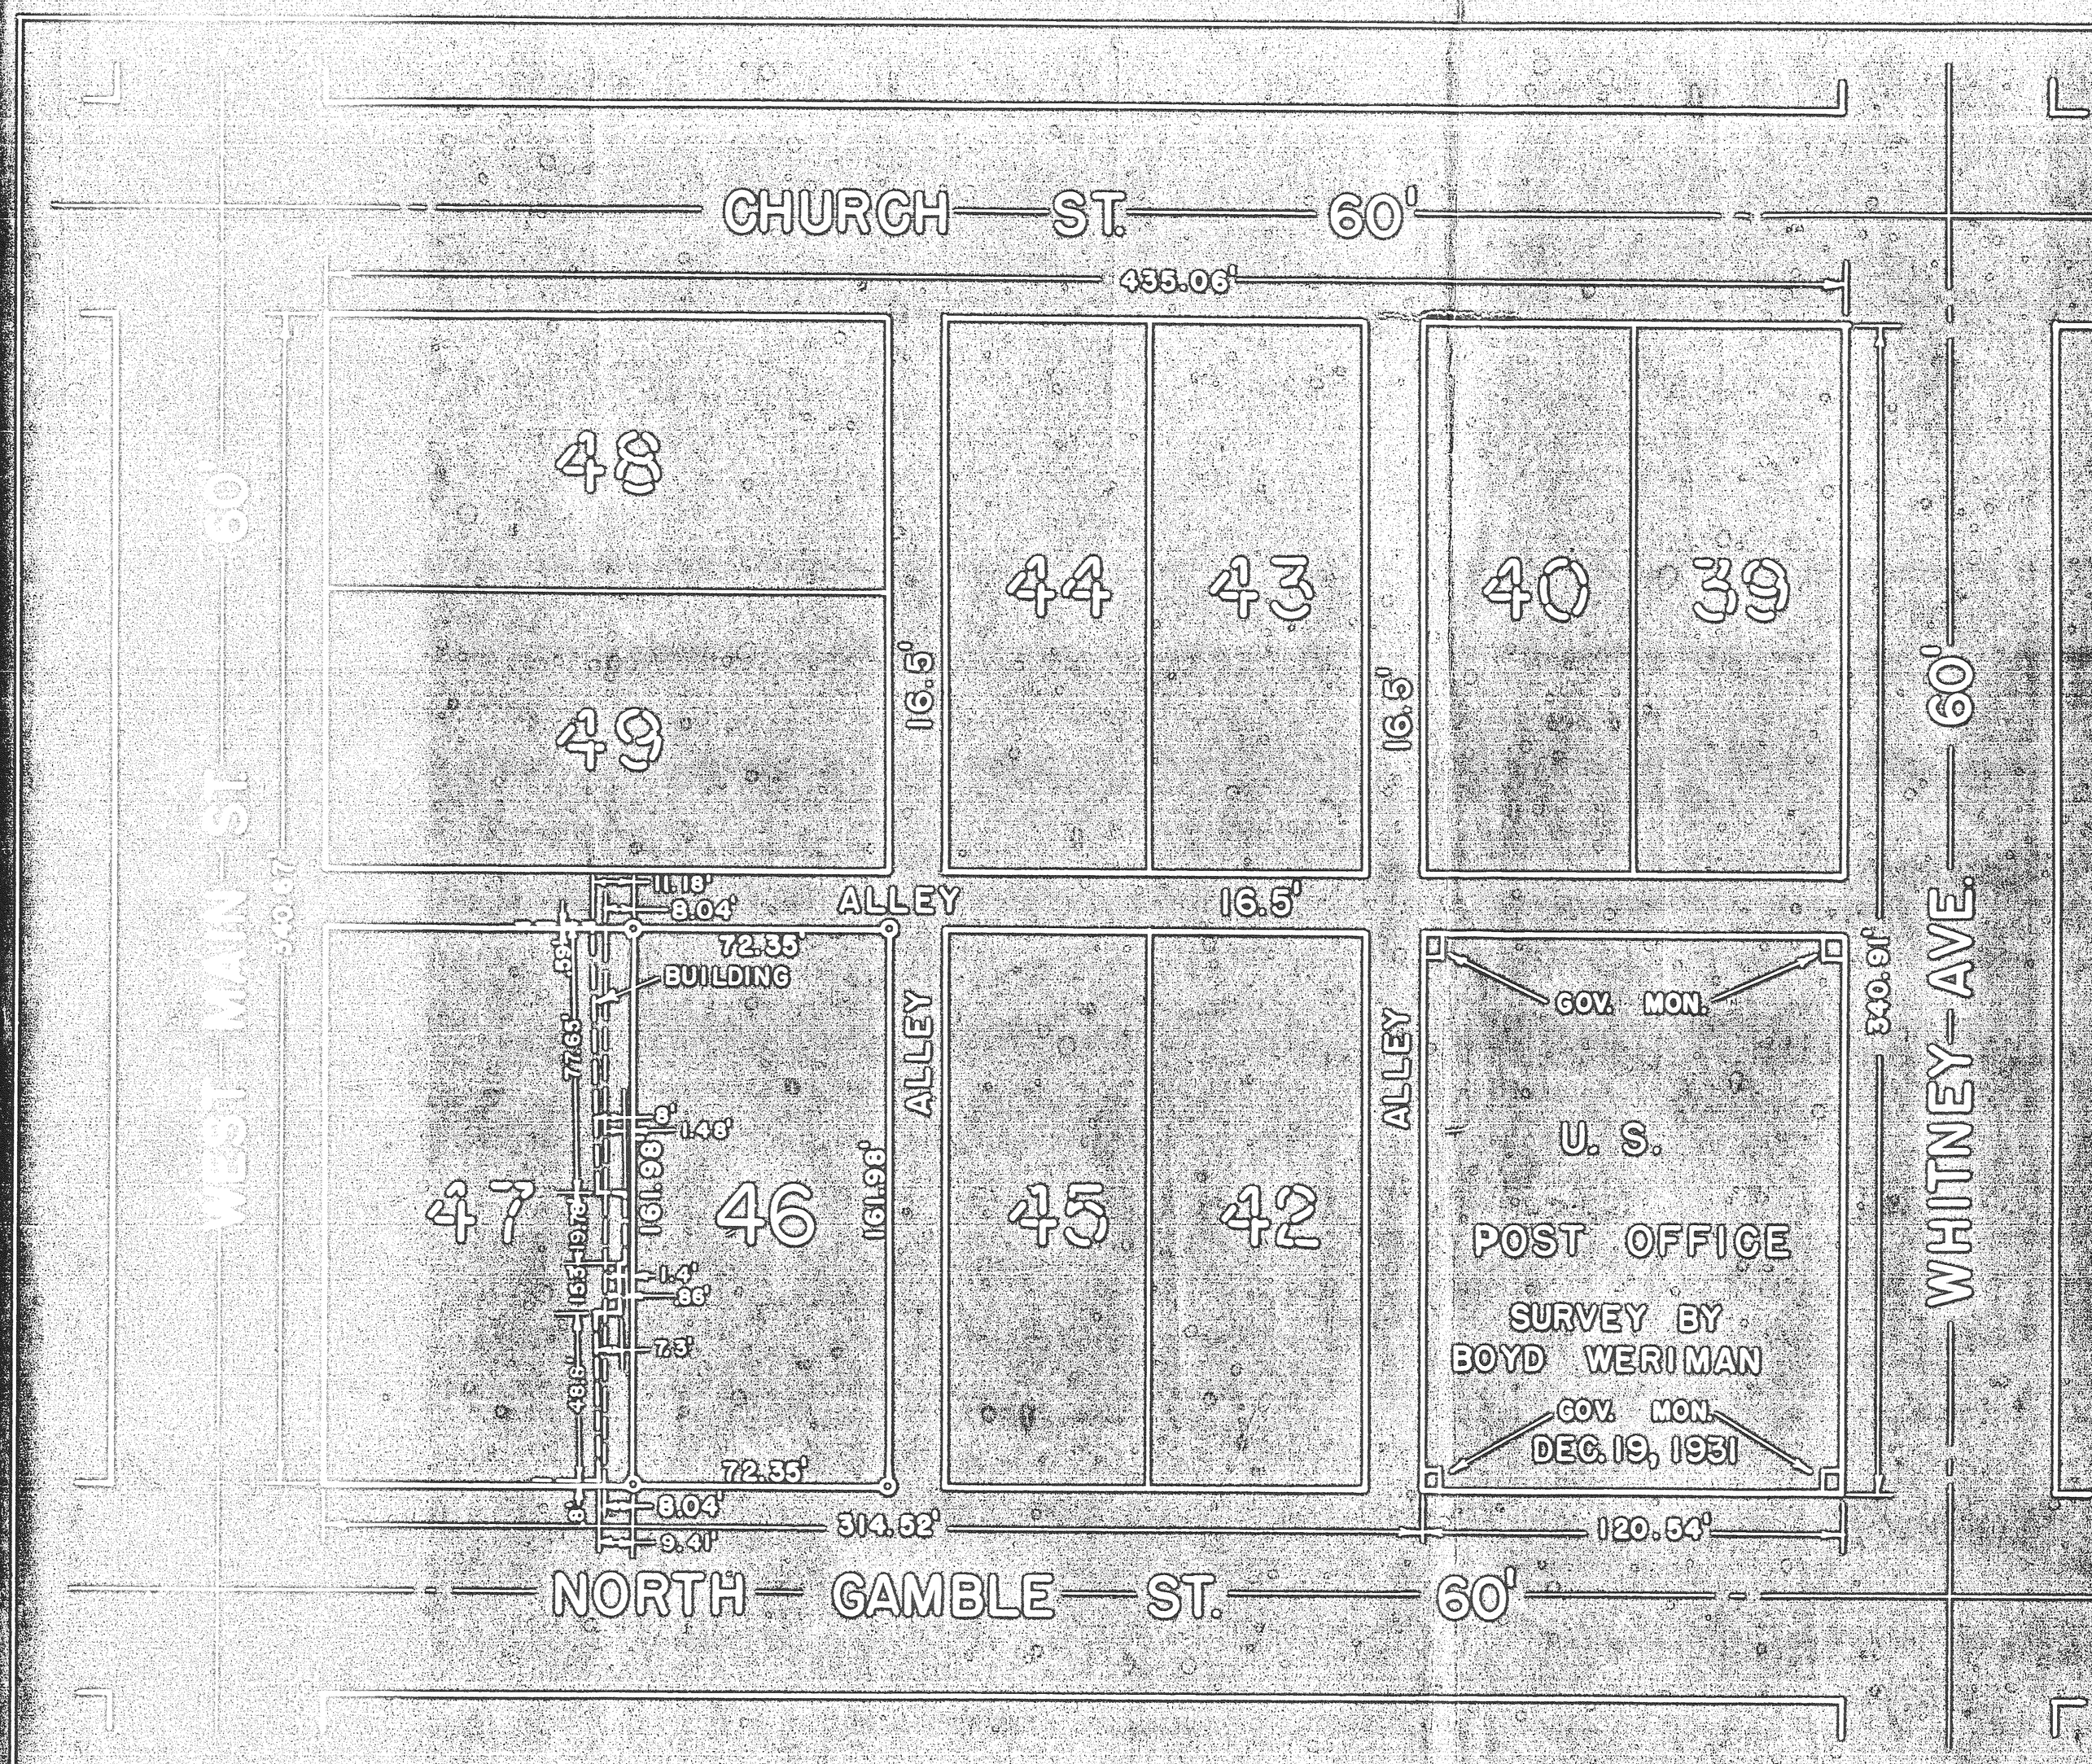

SURVEY FOR

FRED LAUBIE

PT. LOT # 46

SHELBY

OHIO

NOTE:
THERE IS AN EXCESS OF 1.52' BETWEEN MAIN STREET AND SOUTH LINE OF POST OFFICE PROPERTY ON GAMBLE STREET; AN EXCESS OF 4.17' ON MAIN STREET BETWEEN GAMBLE STREET AND CHURCH STREET; AN EXCESS OF 4.41' ON WHITNEY AVE. BETWEEN GAMBLE STREET AND CHURCH STREET.

Charles R. Brown
REG. SURVEYOR # 3485
January 14, 1949 DATE

FIELD BOOK # 5 PAGE 2

IRON PIPE MARK ALL CORNERS INDICATED BY "o"