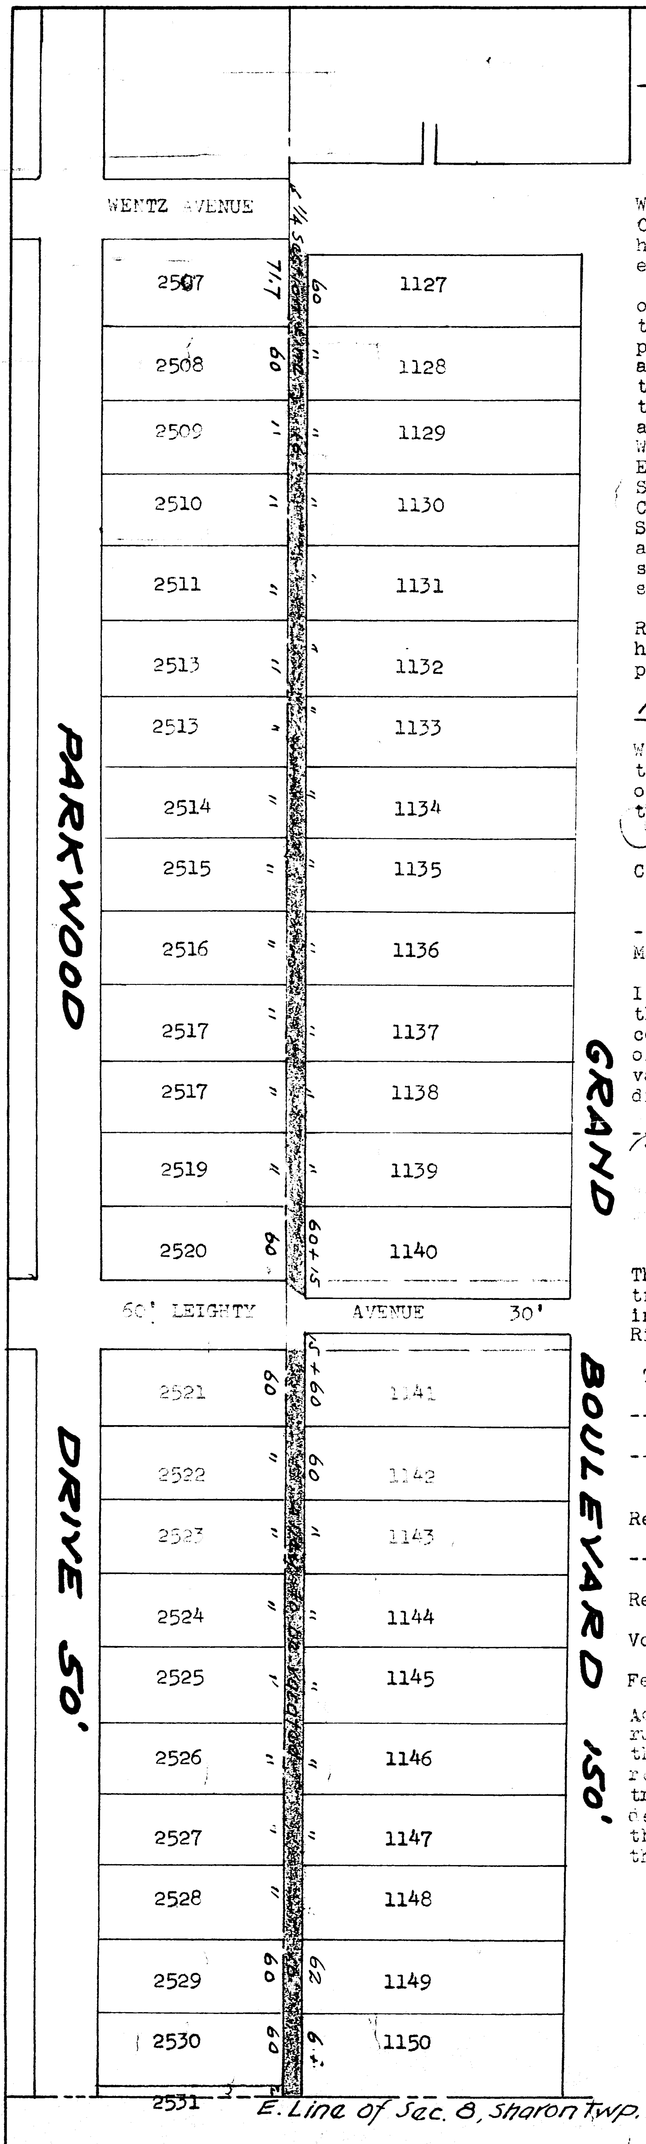

We the Council of the City of Shelby Ohio, hereby revive and re-enact the legislation

of August 2, 1900, to vacate a parcel of public ground known as a 16 ft. alley lying in the rear of lots fronting on Grand Bpoulevard and Parkwood Drive from Wentz Avenue to the East line of section 8, Sharon Twp., Richland County O. in said city. Said alley lies along and north of the ¼ section line of said section.

Required legislation is here attached and was passed _____

April 5 1948.

We further authorize the Mayor and Director of Finance to execute this document.

_____
Clerk of Council & Dr. of Finance.

_____
Mayor of Shelby Ohio.

I hereby certify that this plat represents correctly the location of the alley to be vacated and that the drawing was made by me

_____

This plat is to be transferred and recorded in the records of Richland County Ohio.

Transferred------

---------- 1948

---------- County Auditor.

Received for record--- 1948.

Recorded _____1948

Vol. ___ ___Page _ ___

Fee _____$ _____

According to the rules of the charter, this vacated ground reverts to the original tract from which it was dedicated: namely to the lots fronting on the North.