PLAT OF PROPERTY SURVEY

EVERETT TIFFANY

LOTS 1628 AND 1629, PLAT VOL. 8, PG. 31
CITY OF SHELBY, RICHLAND COUNTY, OHIO

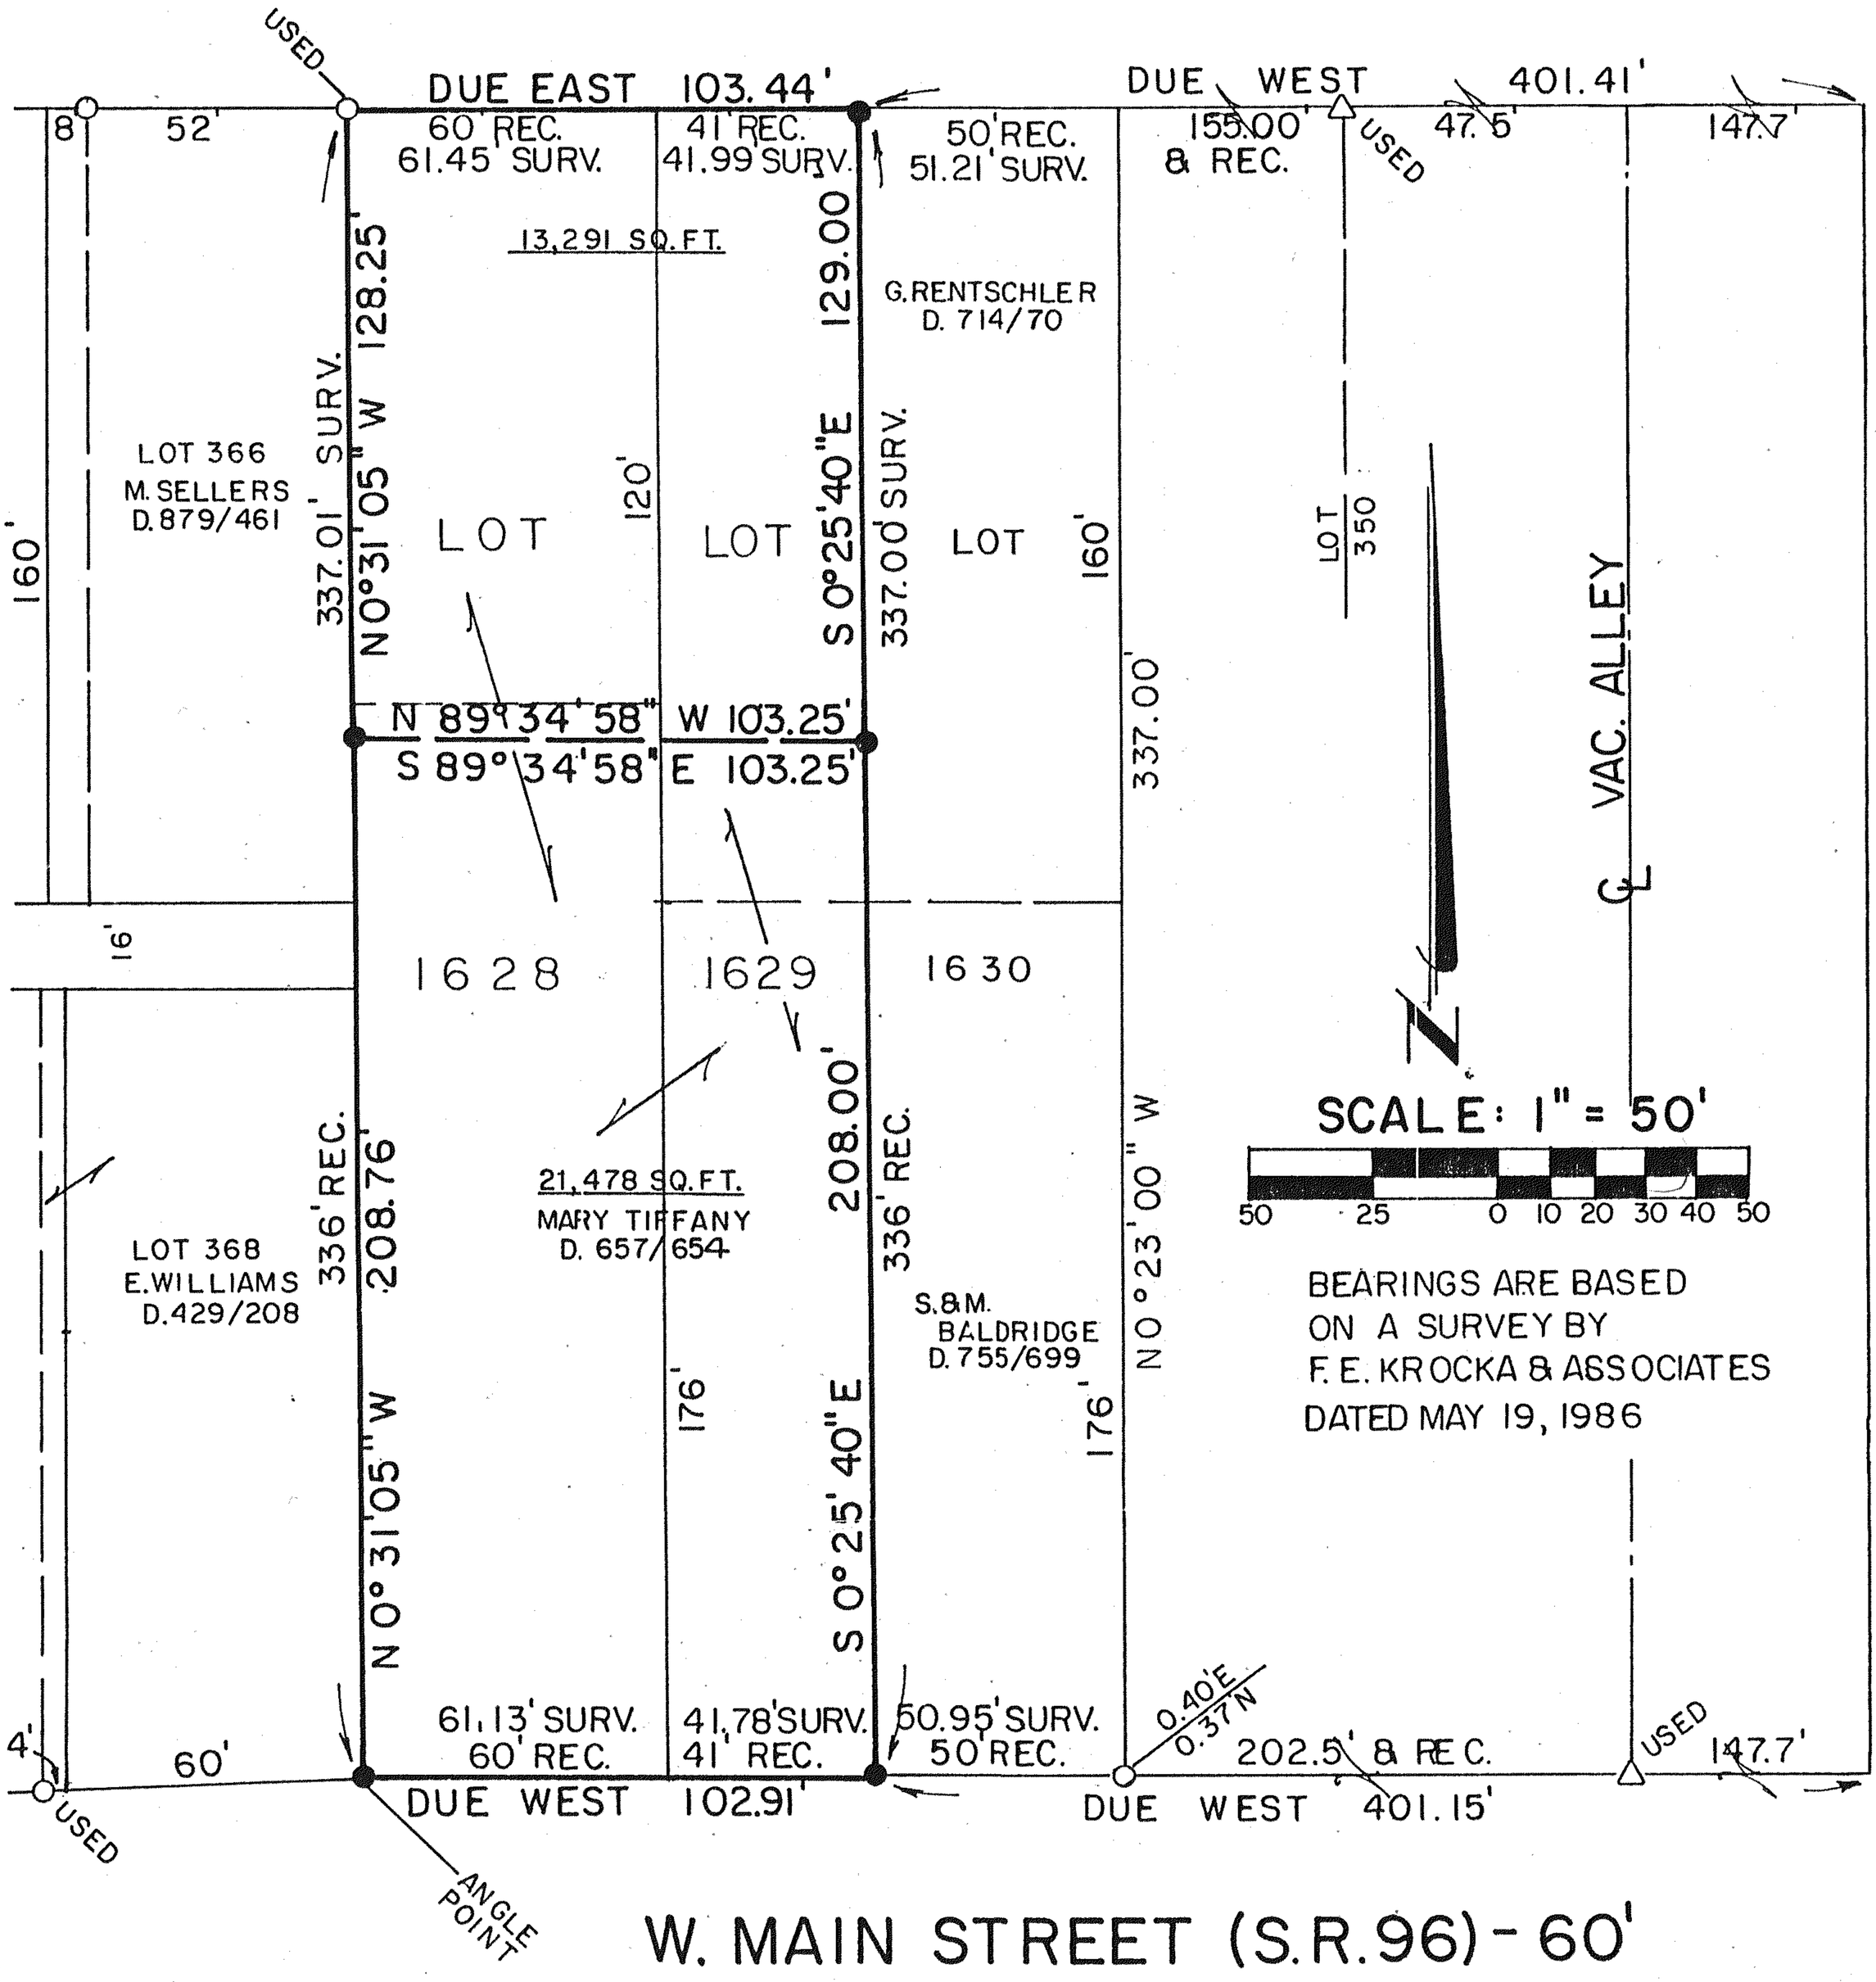

LEGEND

- ○ IRON PIPE FOUND
- △ IRON PIN FOUND "6687, 6991"
- ● IRON PIN SET WITH CAP STAMPED "6687, 6991"

STATE OF OHIO
RAYMOND G. LENCZOWSKI
S-6687
REGISTERED
SURVEYOR

PREPARED BY
F. E. KROCKA & ASSOCIATES

Raymond G. Lenczowski

RAYMOND G. LENCZOWSKI
REGISTERED OHIO SURVEYOR NO. 6687
DATE: SEPTEMBER 16, 1987